MAP FILE M53 - 24

COUNTY SURVEYORS FILE DATA
DO NOT REMOVE FROM OFFICE

FILED
RECEIVED 2/4
MAY 1 5 1974
COUNTY SURVEYOR
DOUGLAS COUNTY, ORE.
MC

SURVEY FOR DEED DESCRIPTION

SW¼ NW¼ SECT. 28, T. 23S., R. 4 W. W.M.

For

Lawrence H. Jacek — Yoncalla, Oregon

Scale 1" = 50' — April 25, 1974

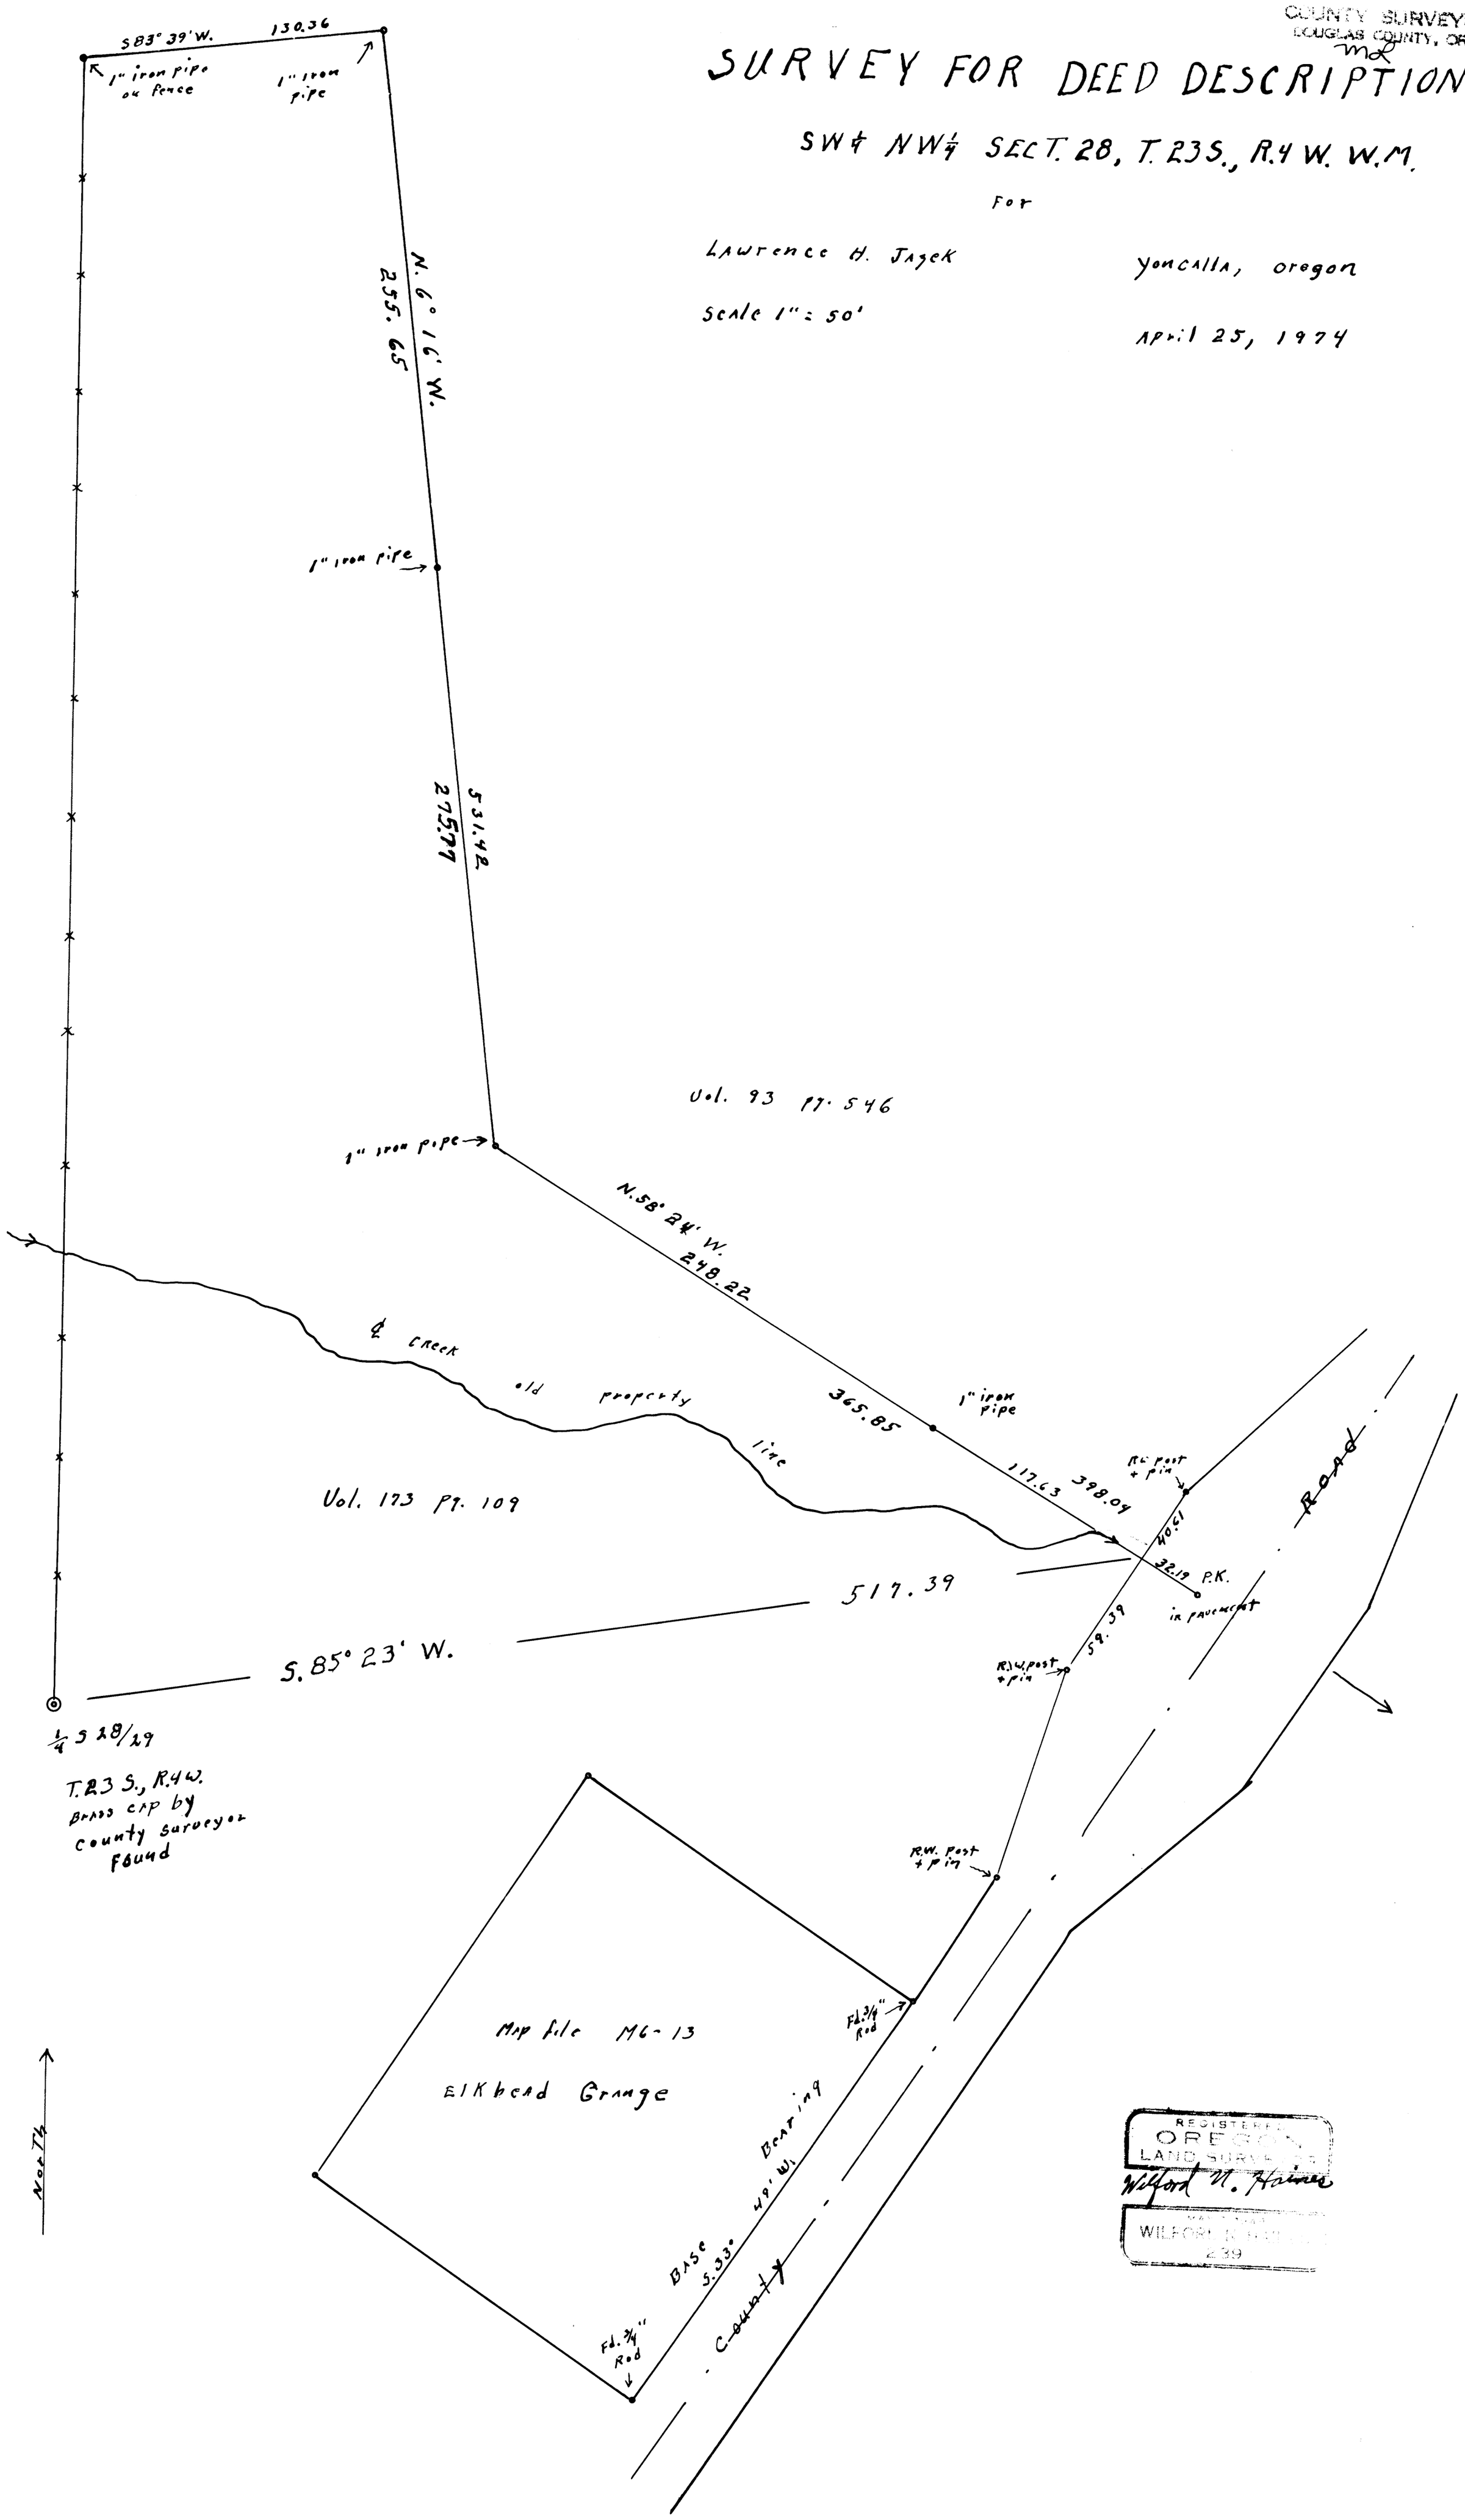

REGISTERED
OREGON
LAND SURVEYOR
Wilford N. Haines
WILFORD N. HAINES
239

MAP FILE M53 - 24