COUNTY SURVEYORS FILE DATA
DO NOT REMOVE FROM OFFICE

SURVEY FOR RELEASE OF PARCEL FOR FINANCING IN SEC. 3, T. 28 S., R. 6 W., W.M., DOUGLAS COUNTY, OREGON FOR CHRISTENSENS BROS BOB CHISTENSEN HAPPY VALLEY ROAD, ROSEBURG, OREGON

FILED
RECEIVED
DEC 20 1974
COUNTY SURVEYOR
DOUGLAS COUNTY, ORE.

MAP FILE M55-4

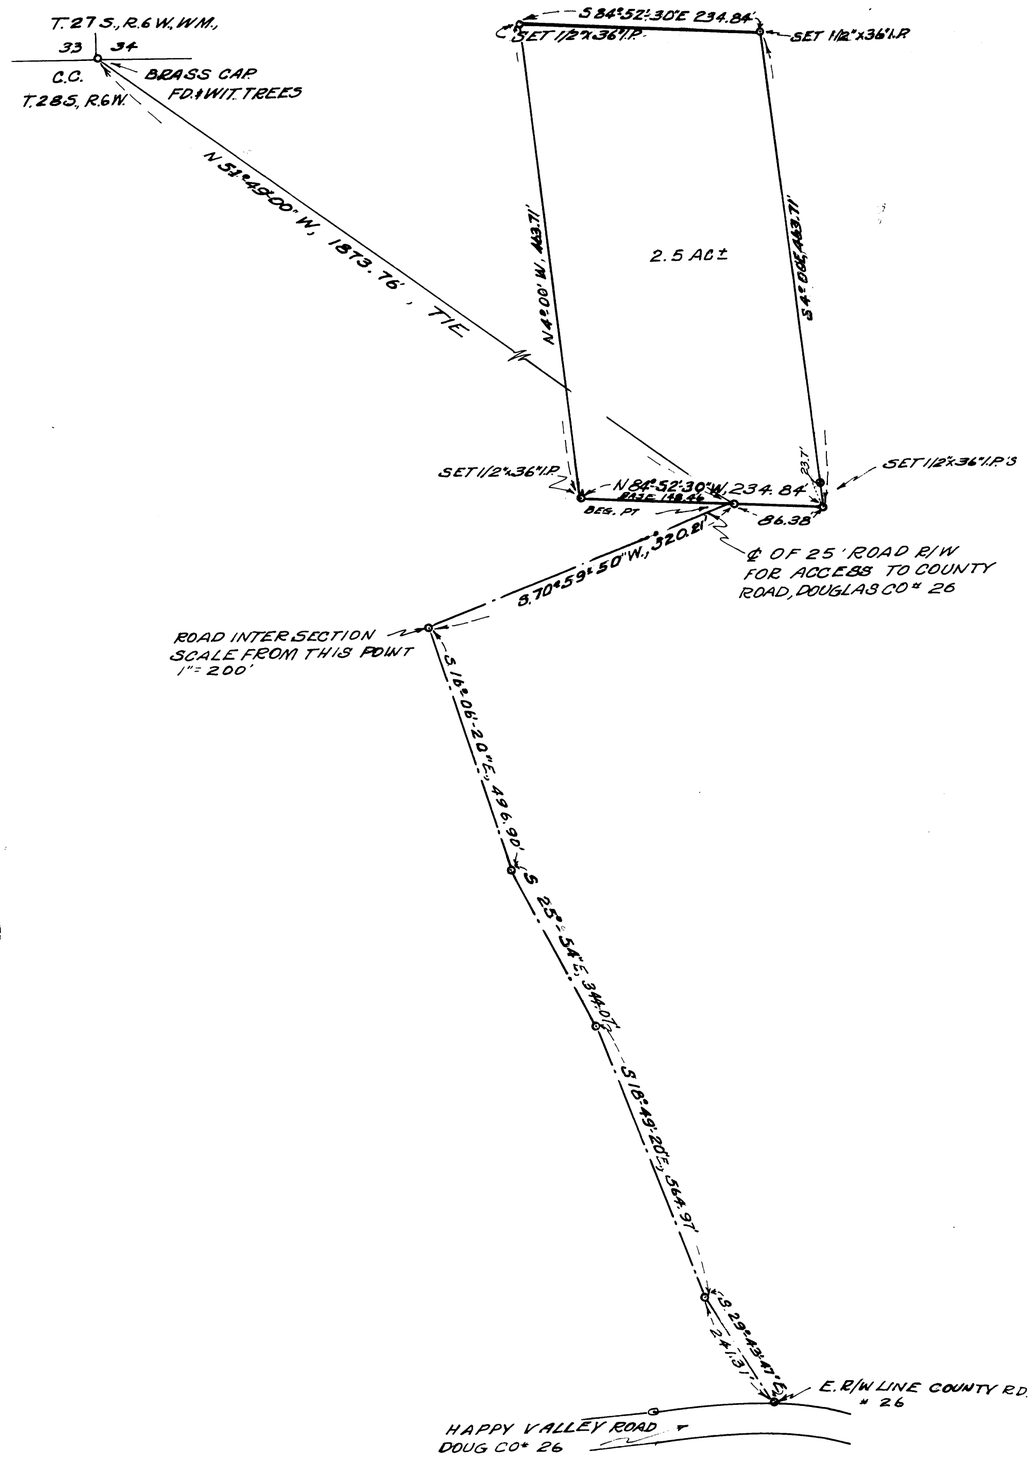

BRG OF CO. RD S 87°13' W
BRGS. BASED ON N. LINE OF CO. RD # 26
SCALE 1" = 100' & 1" = 200' ON R/W
SURVEY BY HERBERT L. NORTHCRAFT
ON DEC. 9 & 3, 1974

REGISTERED
PROFESSIONAL
LAND SURVEYOR

Herbert L. Northcraft

OREGON
JULY 9, 1966
HERBERT L. NORTHCRAFT
750

MAP FILE M55-4