COUNTY SURVEYORS FILE DATA
DO NOT REMOVE FROM OFFICE

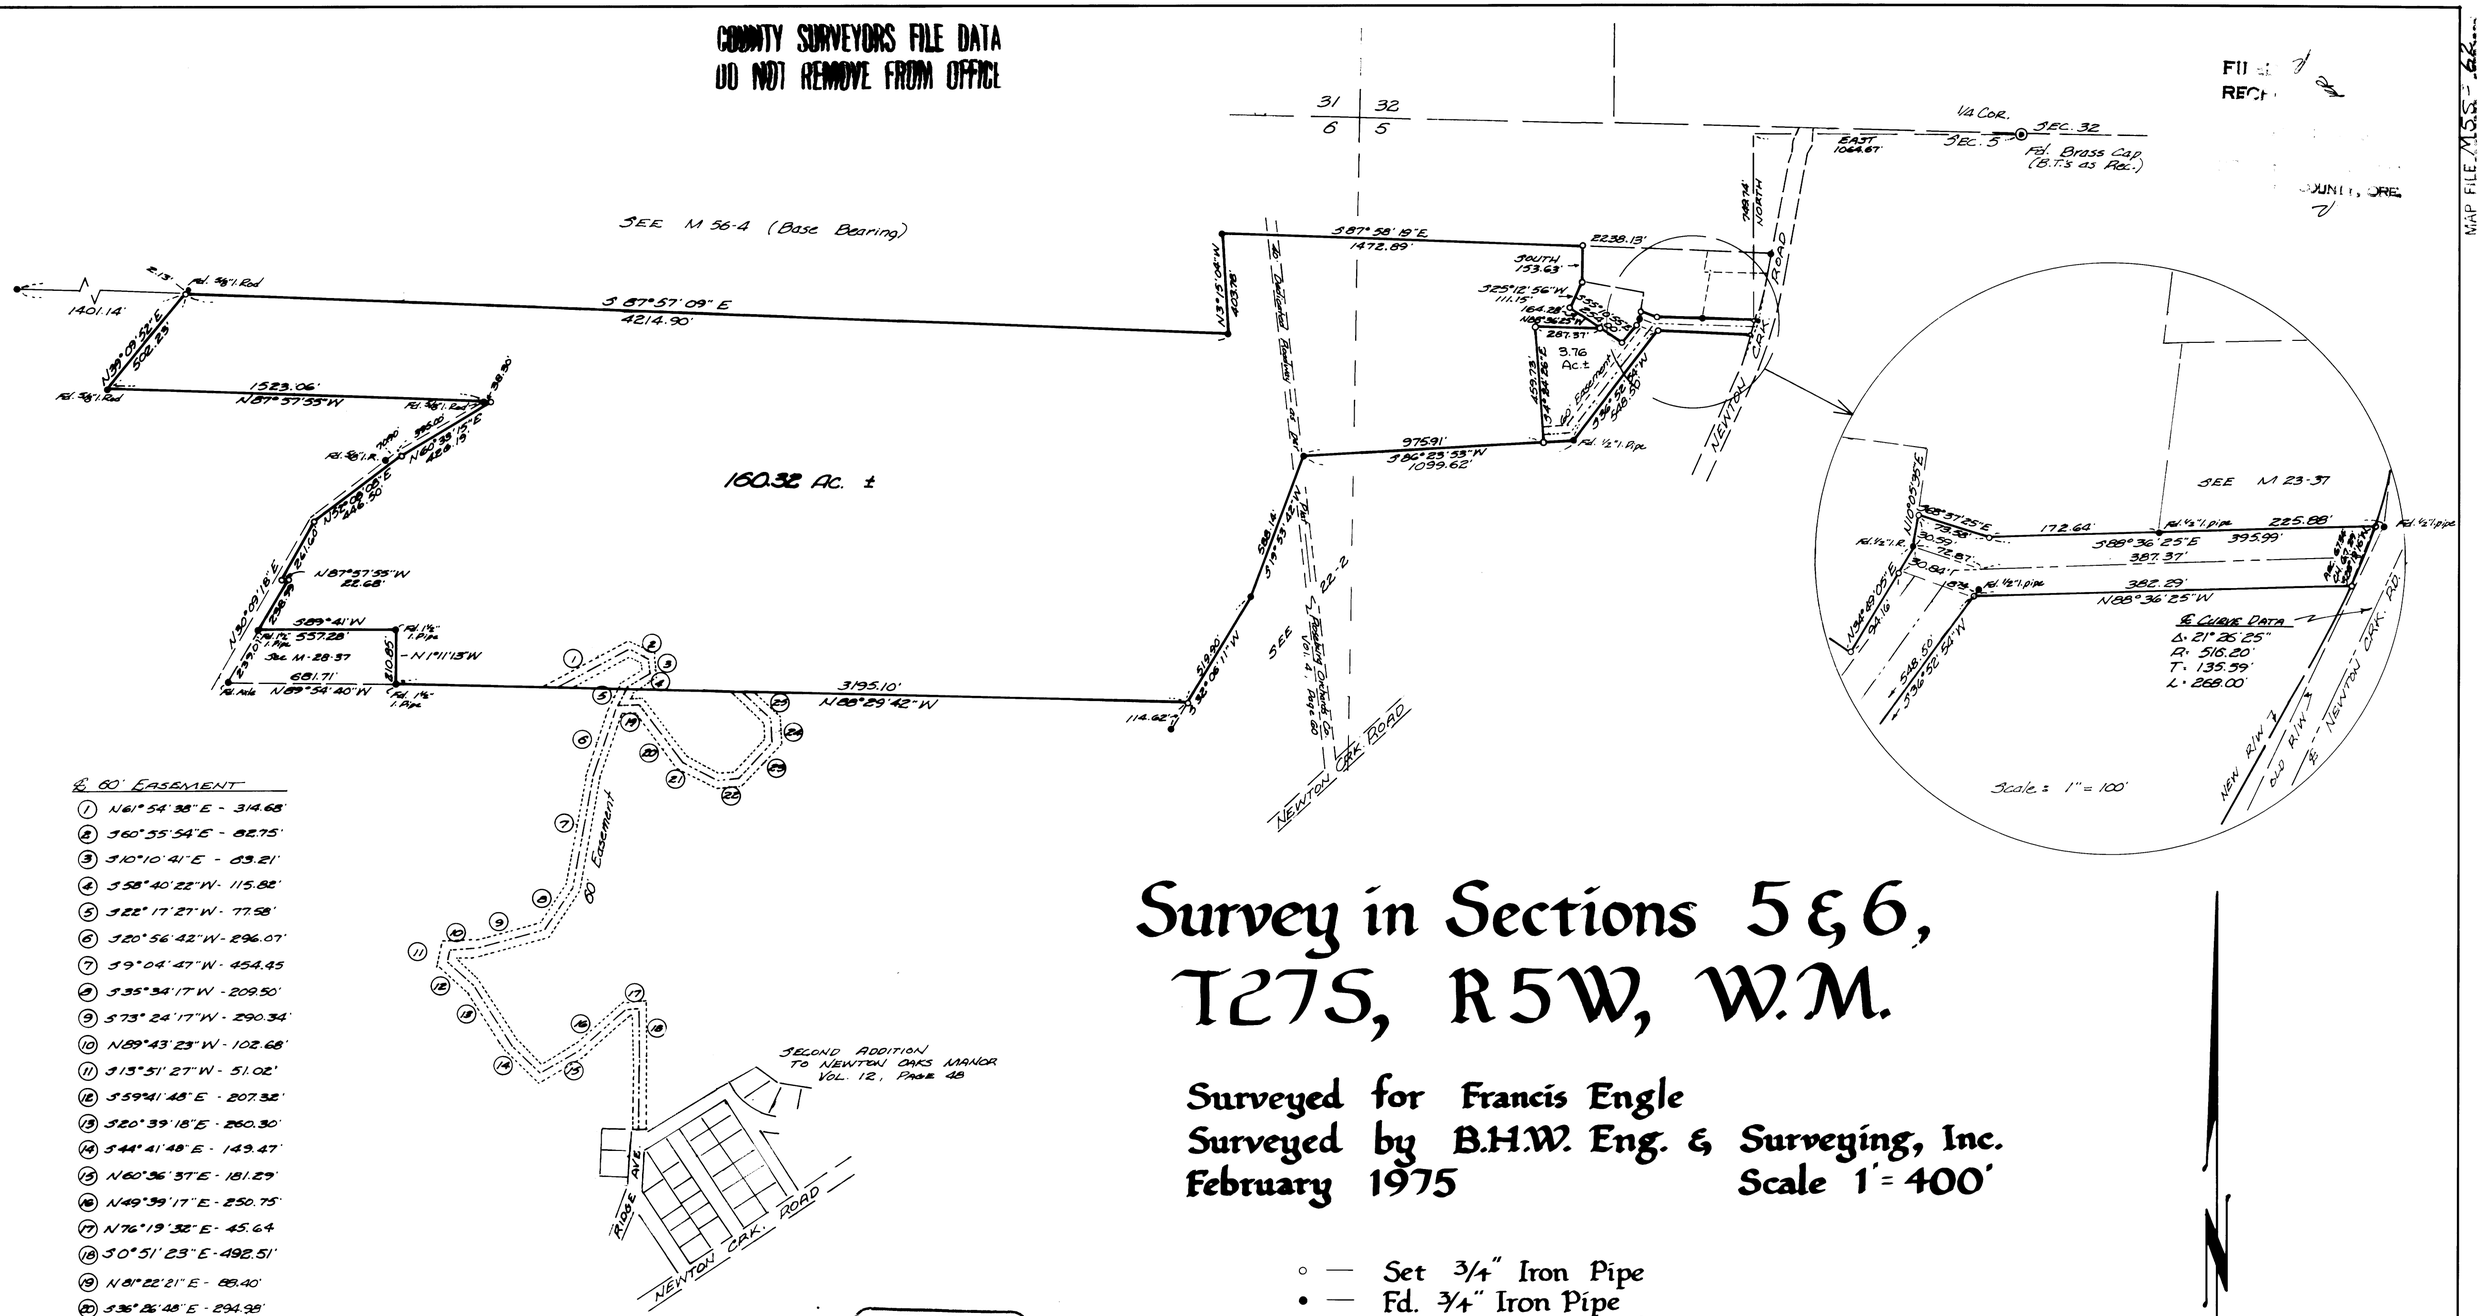

Survey in Sections 5 & 6, T27S, R5W, W.M.

Surveyed for Francis Engle
Surveyed by B.H.W. Eng. & Surveying, Inc.
February 1975 **Scale 1" = 400'**

○ — Set 3/4" Iron Pipe
• — Fd. 3/4" Iron Pipe
(unless otherwise designated)

MAP FILE M55-62