COUNTY SURVEYORS FILE DATA
DO NOT REMOVE FROM OFFICE

FILED
RECEIVED
FEB 16 1977
COUNTY SURVEYOR
DOUGLAS COUNTY, ORE.

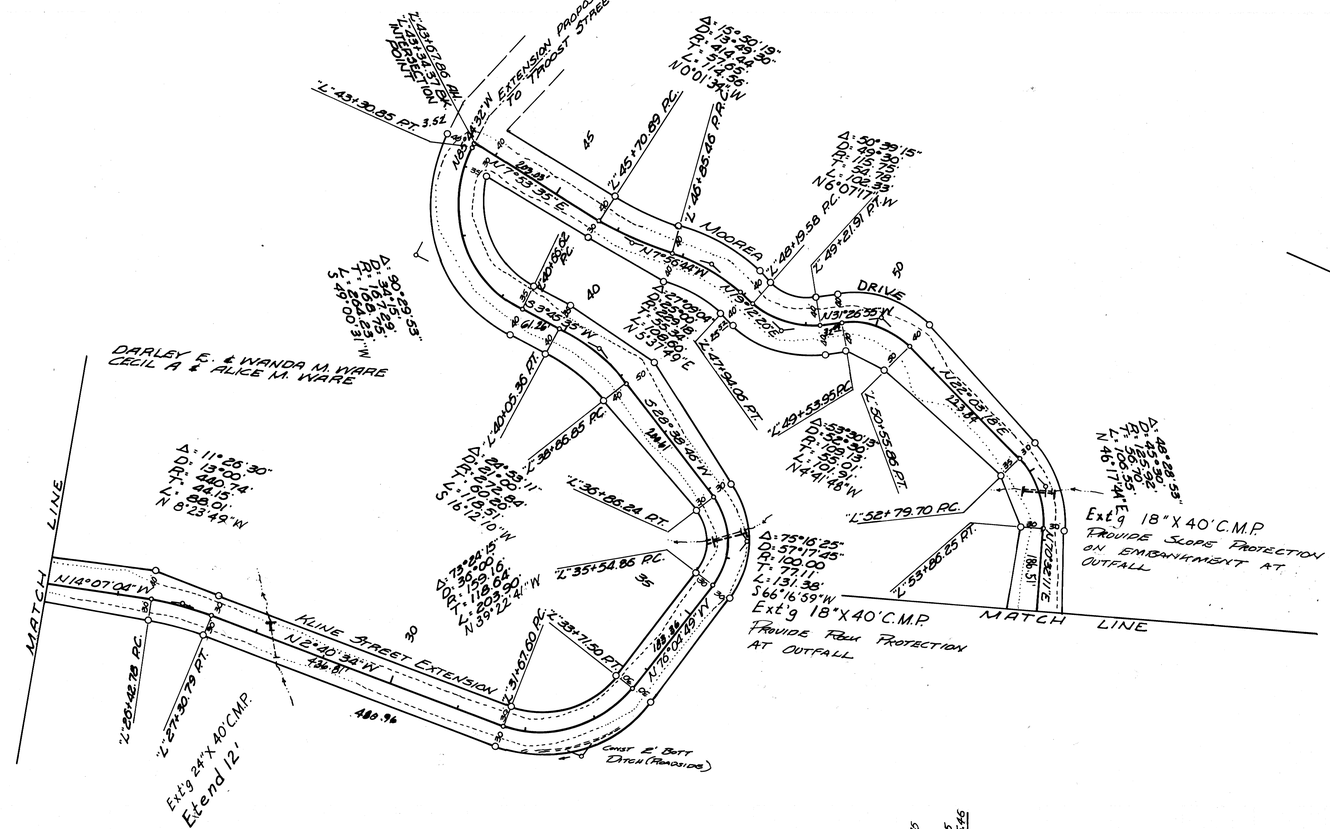

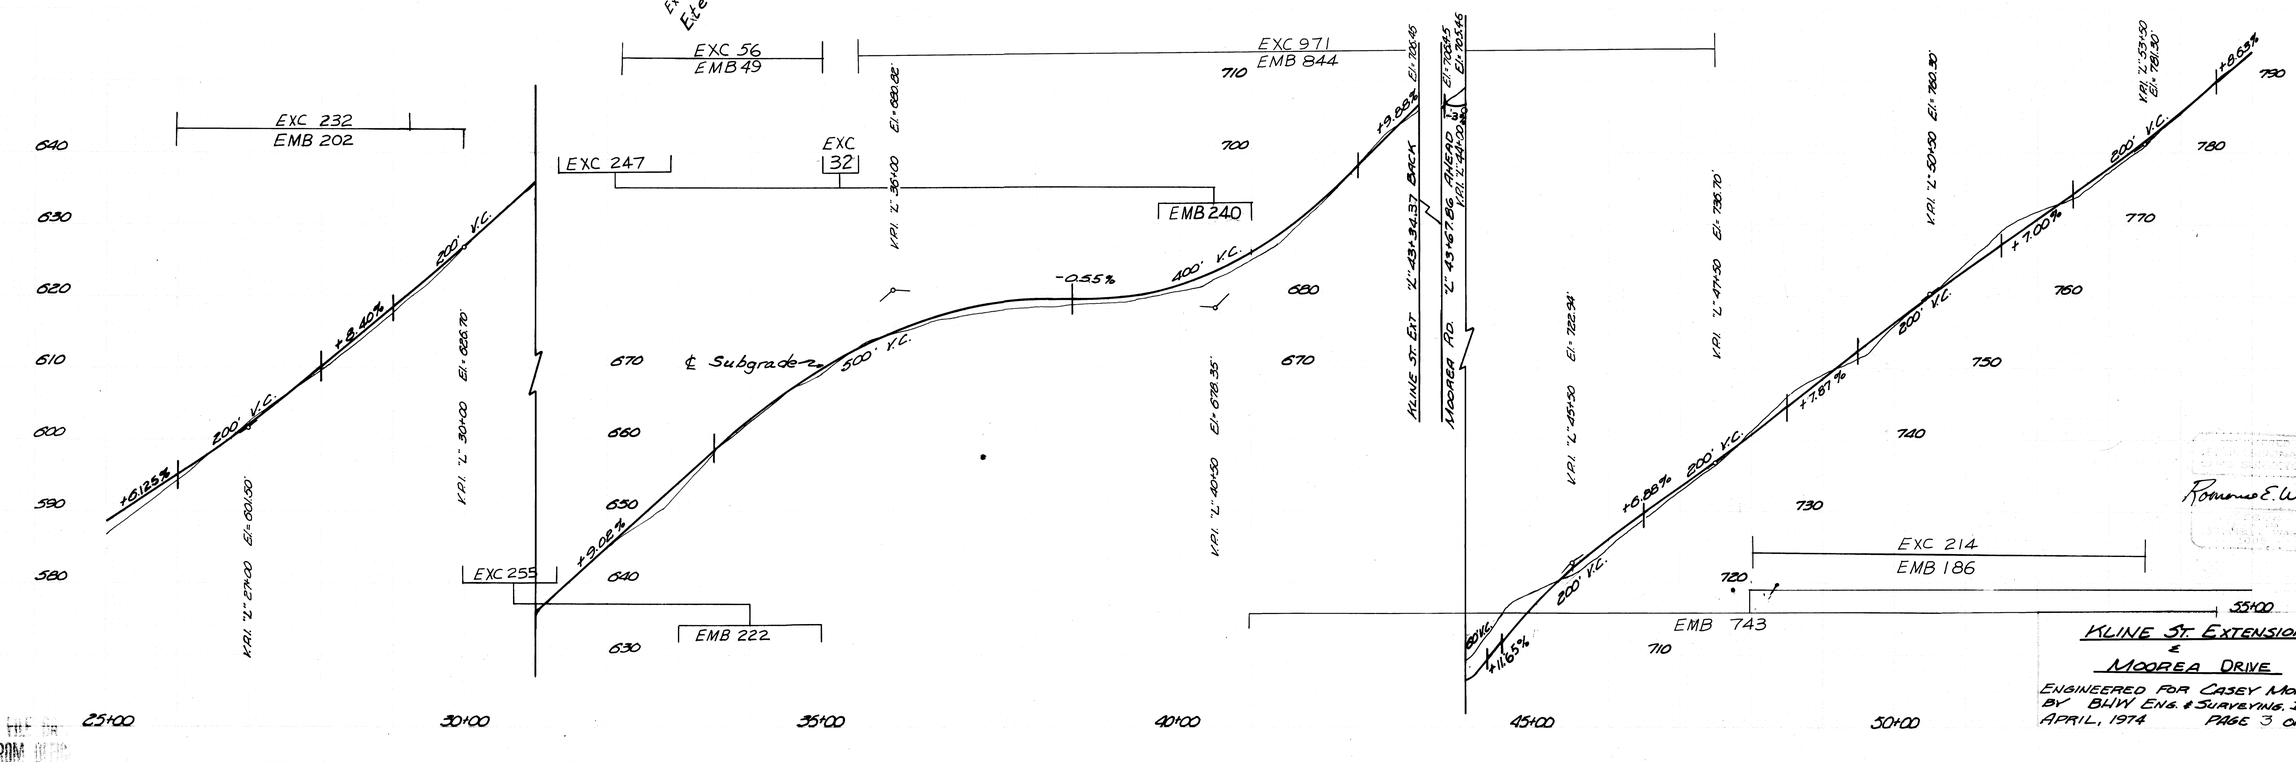

Romaine E. Ware

KLINE ST. EXTENSION & MOOREA DRIVE

ENGINEERED FOR CASEY MORGAN
BY BHW ENG. & SURVEYING, INC.
APRIL, 1974 PAGE 3 OF 5

COUNTY SURVEYORS FILE DATA
DO NOT REMOVE FROM OFFICE

MAP FILE M-56 - 72-C