COUNTY SURVEYORS FILE COPY
DO NOT REMOVE FROM OFFICE

N 1/2 OF SEC. 4, T. 32 S, R. 4 W, W. M., DOUGLAS COUNTY, OREGON

SEPTEMBER 11, 1974

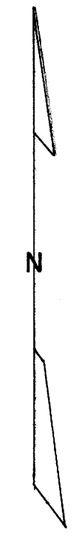

SCALE: 1" = 400'

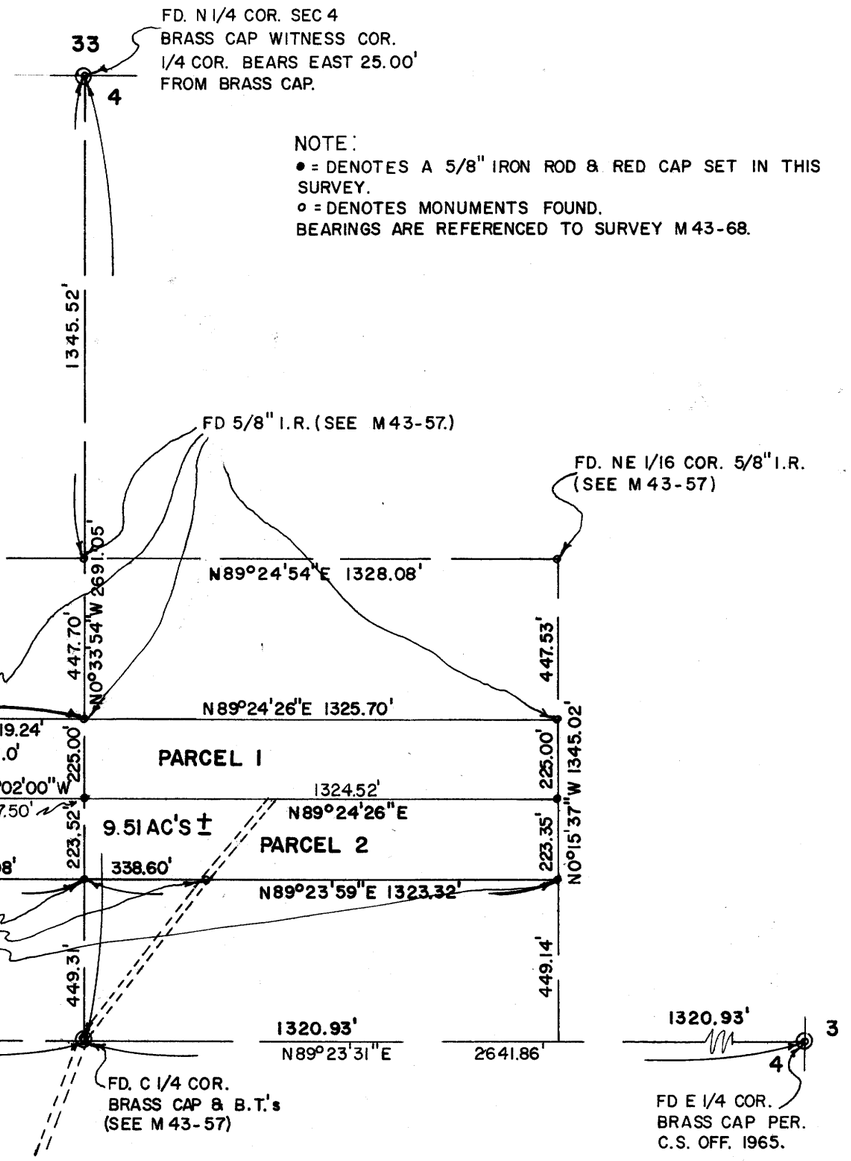

PARTITIONER:

JULIA OSEPIAN
P.O. BOX 199
AZALEA, ORE

LEGAL OWNER:

(SAME AS ABOVE)

TOTAL No. OF PARCELS = 2

FILED ✓
RECEIVED mg
AUG 19 1975
COUNTY SURVEYOR
DOUGLAS COUNTY, ORE.
✓

MAP PREPARED BY:

GERALD D. RILEY, R.S. 705
214 NW 6th. ST.
GRANTS PASS, ORE.

REGISTERED
PROFESSIONAL
LAND SURVEYOR
Gerald D. Riley
OREGON
JULY 9, 1965
GERALD D. RILEY
705

LEGAL DESCRIPTION:

PARCEL 2

ALL THAT PART OF THE FOLLOWING DESCRIBED PROPERTY LYING SOUTH OF A LINE WHICH IS 225.00 FEET SOUTH OF AND PARALLEL TO THE NORTH LINE OF THE FOLLOWING DESCRIBED PROPERTY:

THE MIDDLE ONE-THIRD (GREATEST LENGTH RUNNING EAST AND WEST DIRECTION) OF THE SOUTH-WEST ONE-QUARTER OF THE NORTH-EAST ONE-QUARTER OF SECTION 4; ALSO THAT PORTION OF THE SIMILAR AND ADJACENT MIDDLE ONE-THIRD OF THE SOUTH-EAST ONE-QUARTER OF THE NORTH-WEST ONE-QUARTER OF SAID SECTION 4 LYING SOUTH AND EAST OF THE EASTERLY BANK OF COW CREEK; WITH ALL AREAS HEREIN CONTAINED IN SAID SECTION 4, TOWNSHIP 32 SOUTH, RANGE 4 WEST, WILLAMETTE MERIDIAN, DOUGLAS COUNTY, OREGON.

MAP FILE M.57-40

MAP FILE M.57-20