SURVEY IN SECTIONS 14 & 23, TOWNSHIP 26 SOUTH, RANGE 4 WEST, WILLAMETTE MERIDIAN

Surveyed for John Connine by Don E. Garrett

November, 1975

COUNTY SURVEYORS FILE DATA
DO NOT REMOVE FROM OFFICE

Scale 1" = 100'

○ Set 5/8" Iron Rod
● Fd 5/8" Iron Rod

FILED mg
RECEIVED mg
JUL 2 19
COUNTY SURVEYOR
DOUGLAS COUNTY, ORE.

M 58-74

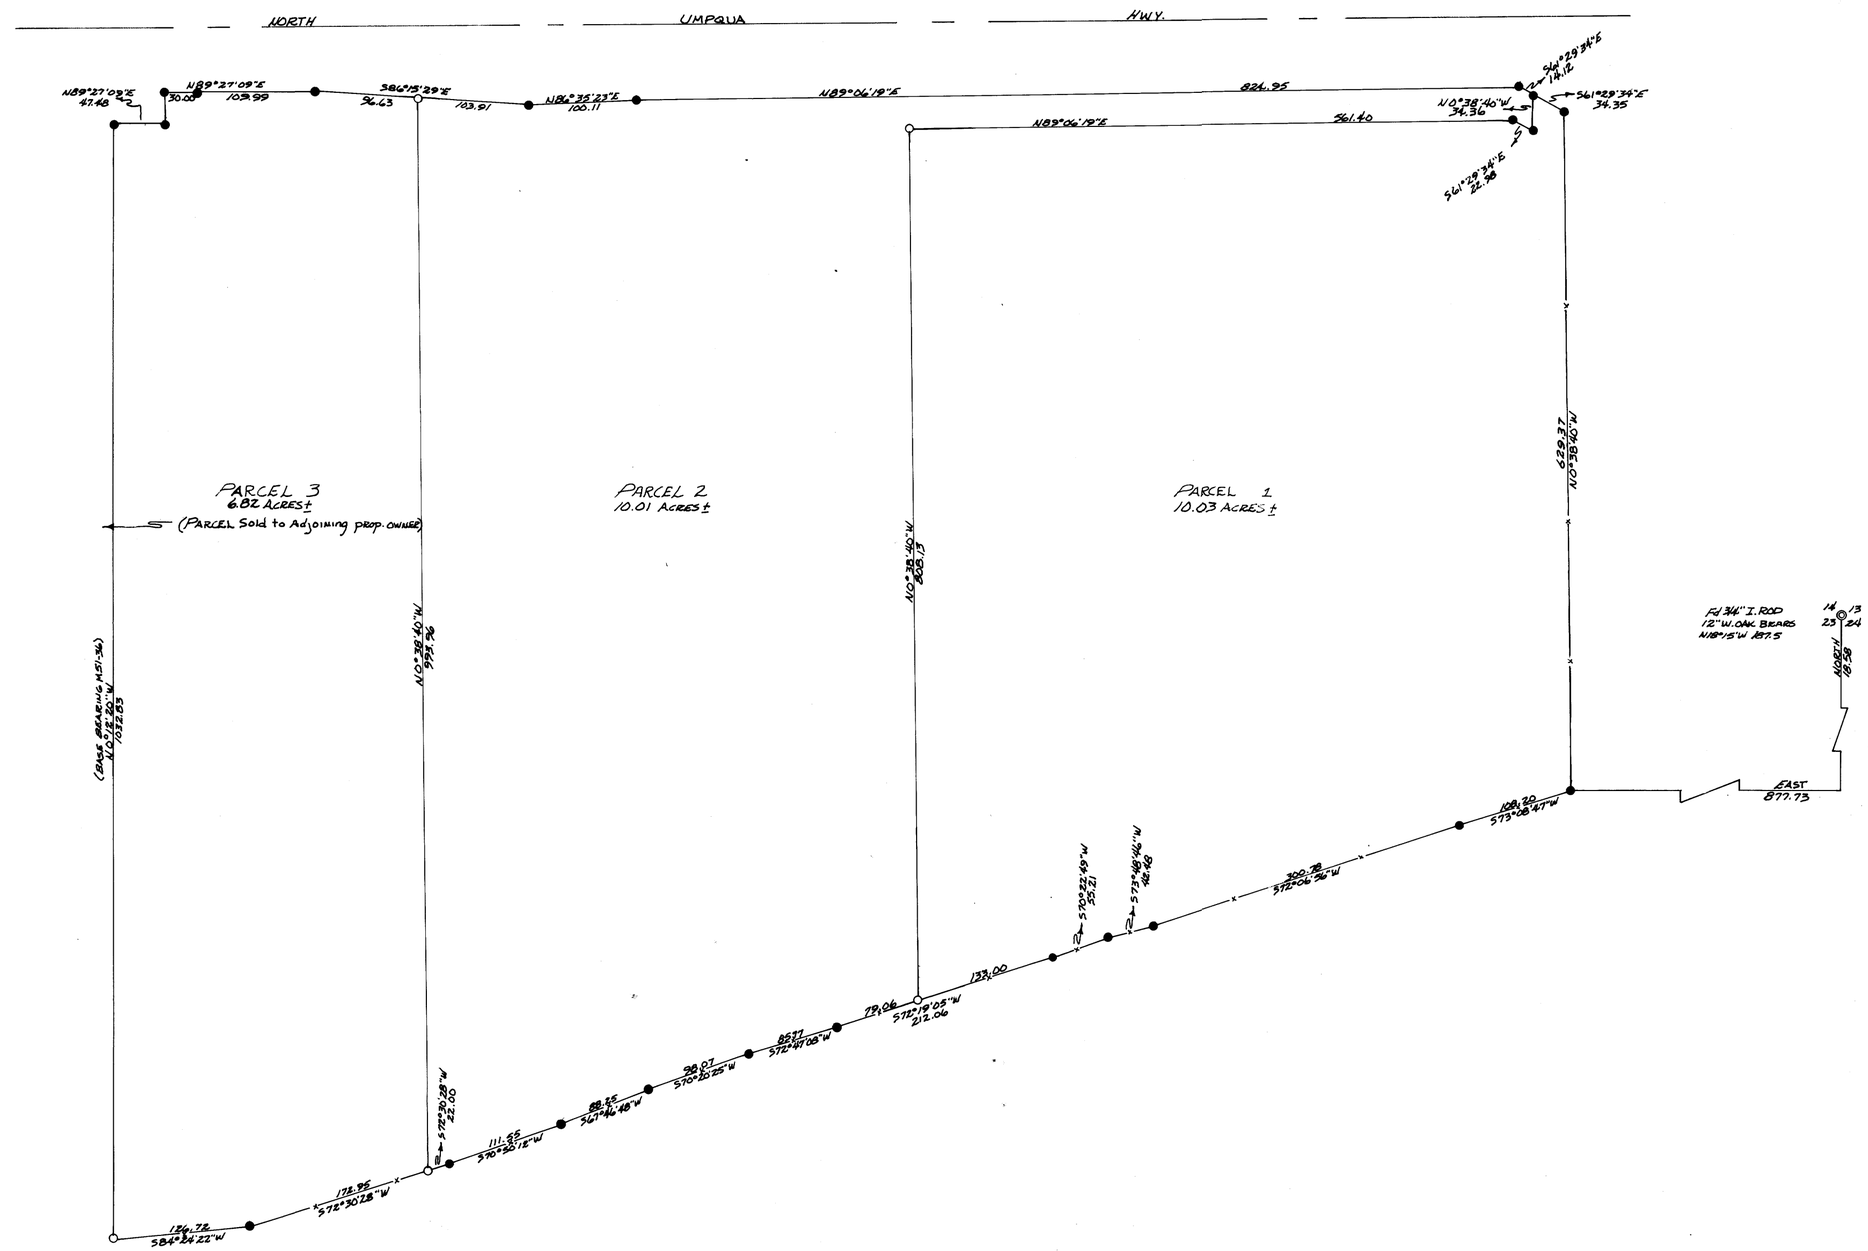

REGISTERED PROFESSIONAL LAND SURVEYOR
Don E. Garrett
OREGON
JULY 14, 1981
DON E. GARRETT
544

M58-74