COUNTY SURVEYORS FILE DATA
DO NOT REMOVE FROM OFFICE

FILED
RECEIVED
APR 20 1976
COUNTY SURVEYOR
DOUGLAS COUNTY, ORE.

MAP FILE M58-67

SURVEY TO DETERMINE BOUNDARIES
SECTION 35, T. 26 S., R. 7 W., W. M.
LOT 17, EDEN ORCHARDS
SURVEYED FOR THOMAS WATTS
SURVEYED BY R. H. GEE JUNE 1972
SCALE 1" = 200'

REGISTERED PROFESSIONAL ENGINEER 8723 R. H. Gee OREGON OCT 22, 1958 R. H. GEE

• DENOTES 5/8" I.R. SET

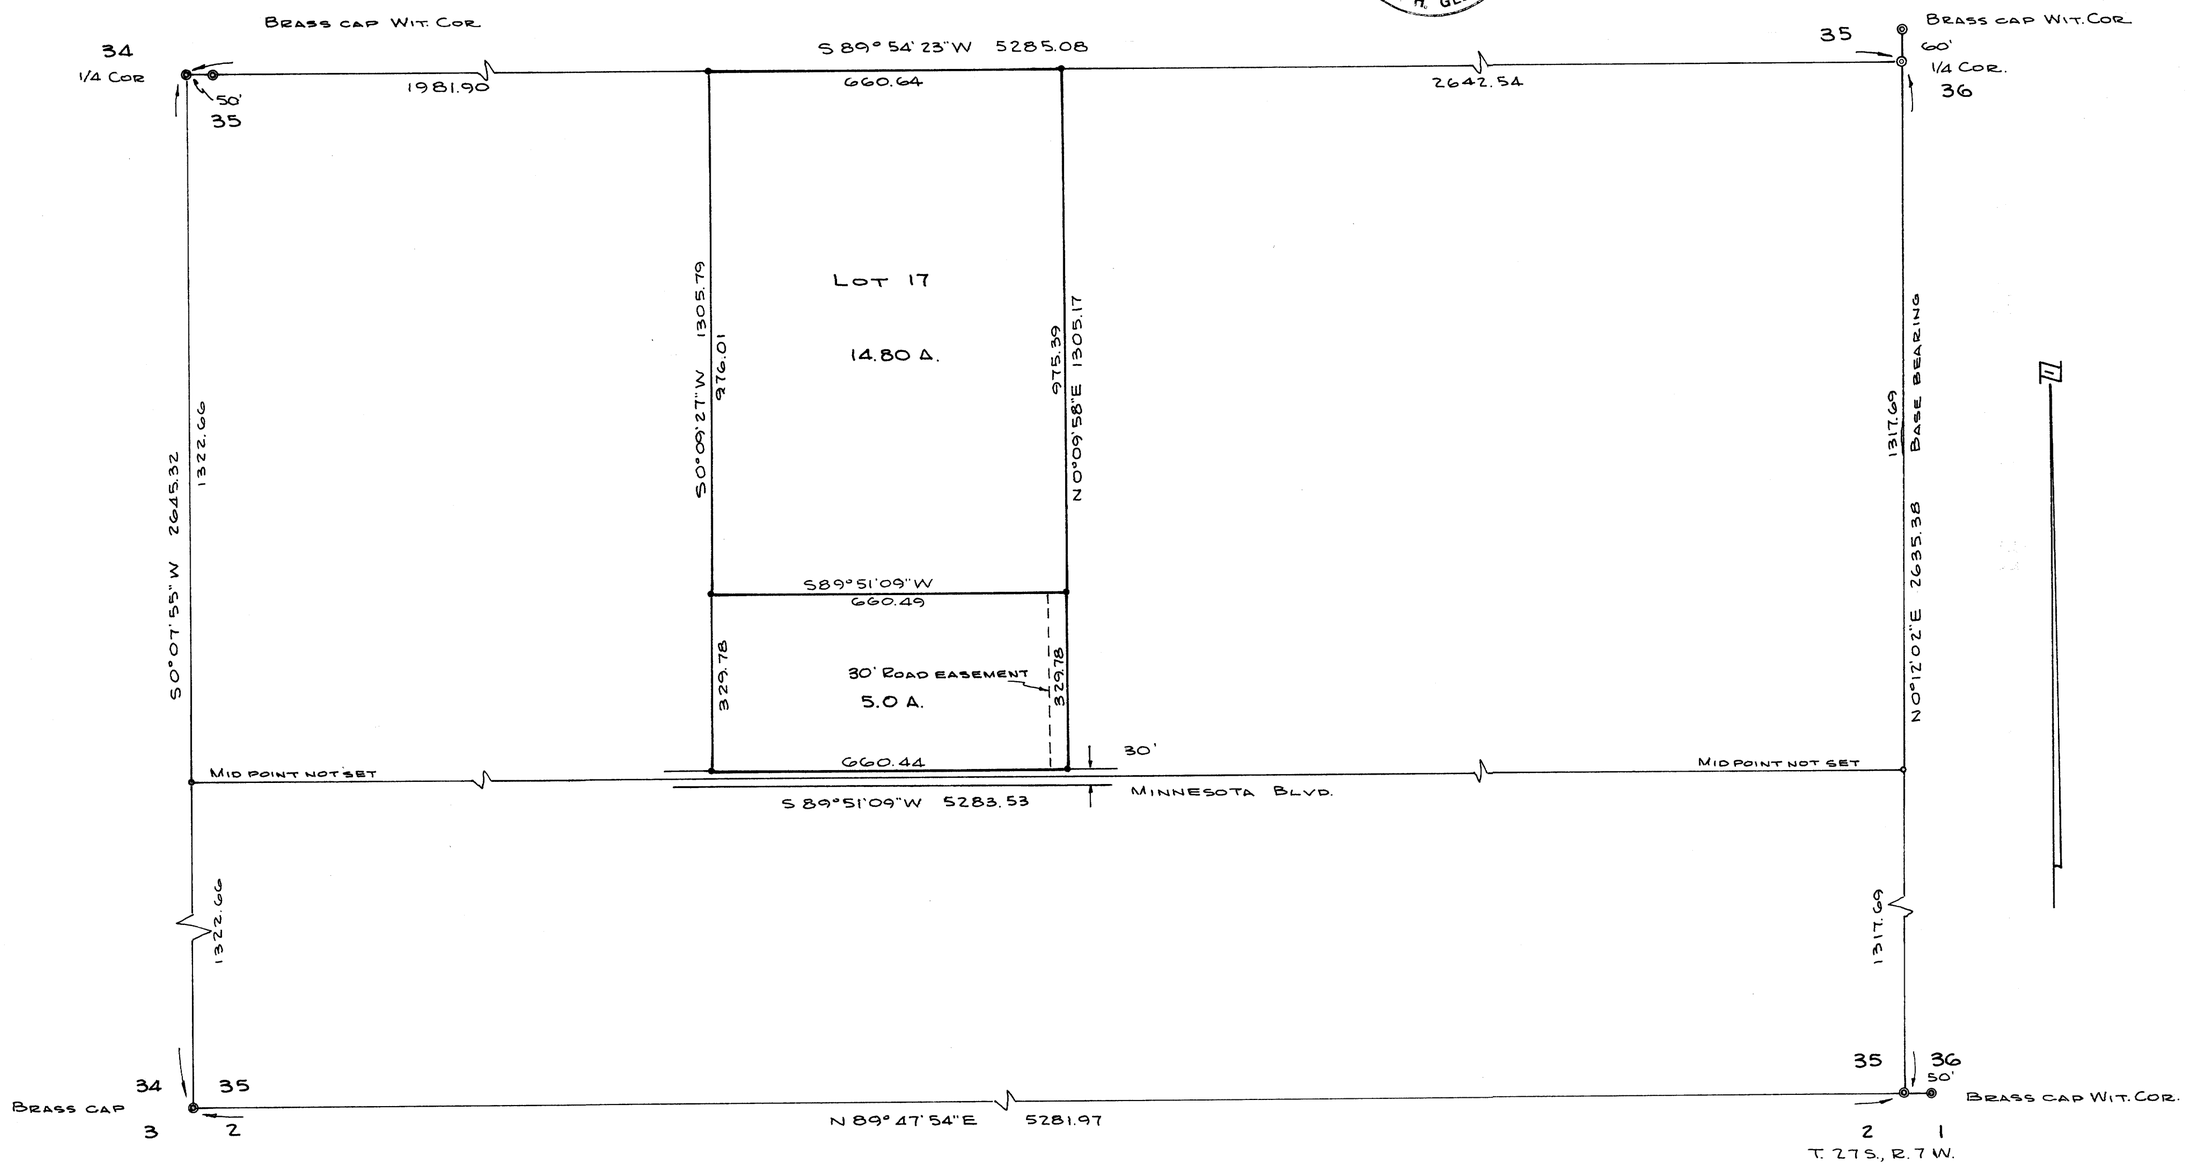

MAP FILE M58-67