MAP FILE 60-19

COUNTY SURVEYORS FILE DATA
DO NOT REMOVE FROM OFFICE

FILED MMC
RECEIVED
MAY 18 1976
COUNTY SURVEYOR
DOUGLAS COUNTY, ORE.

SURVEY TO SET PROPERTY CORNERS IN LOT 1, EDEN ORCHARDS

SEC. 35, T 26 S, R 7 W, W.M.

Surveyed for Mildred L. Sharon by Victor M. McLind

May 1976 Scale: 1"=100'

o ~ Indicates Set 5/8" x 30" Iron Rod

• ~ Indicates Found 5/8" Iron Rod

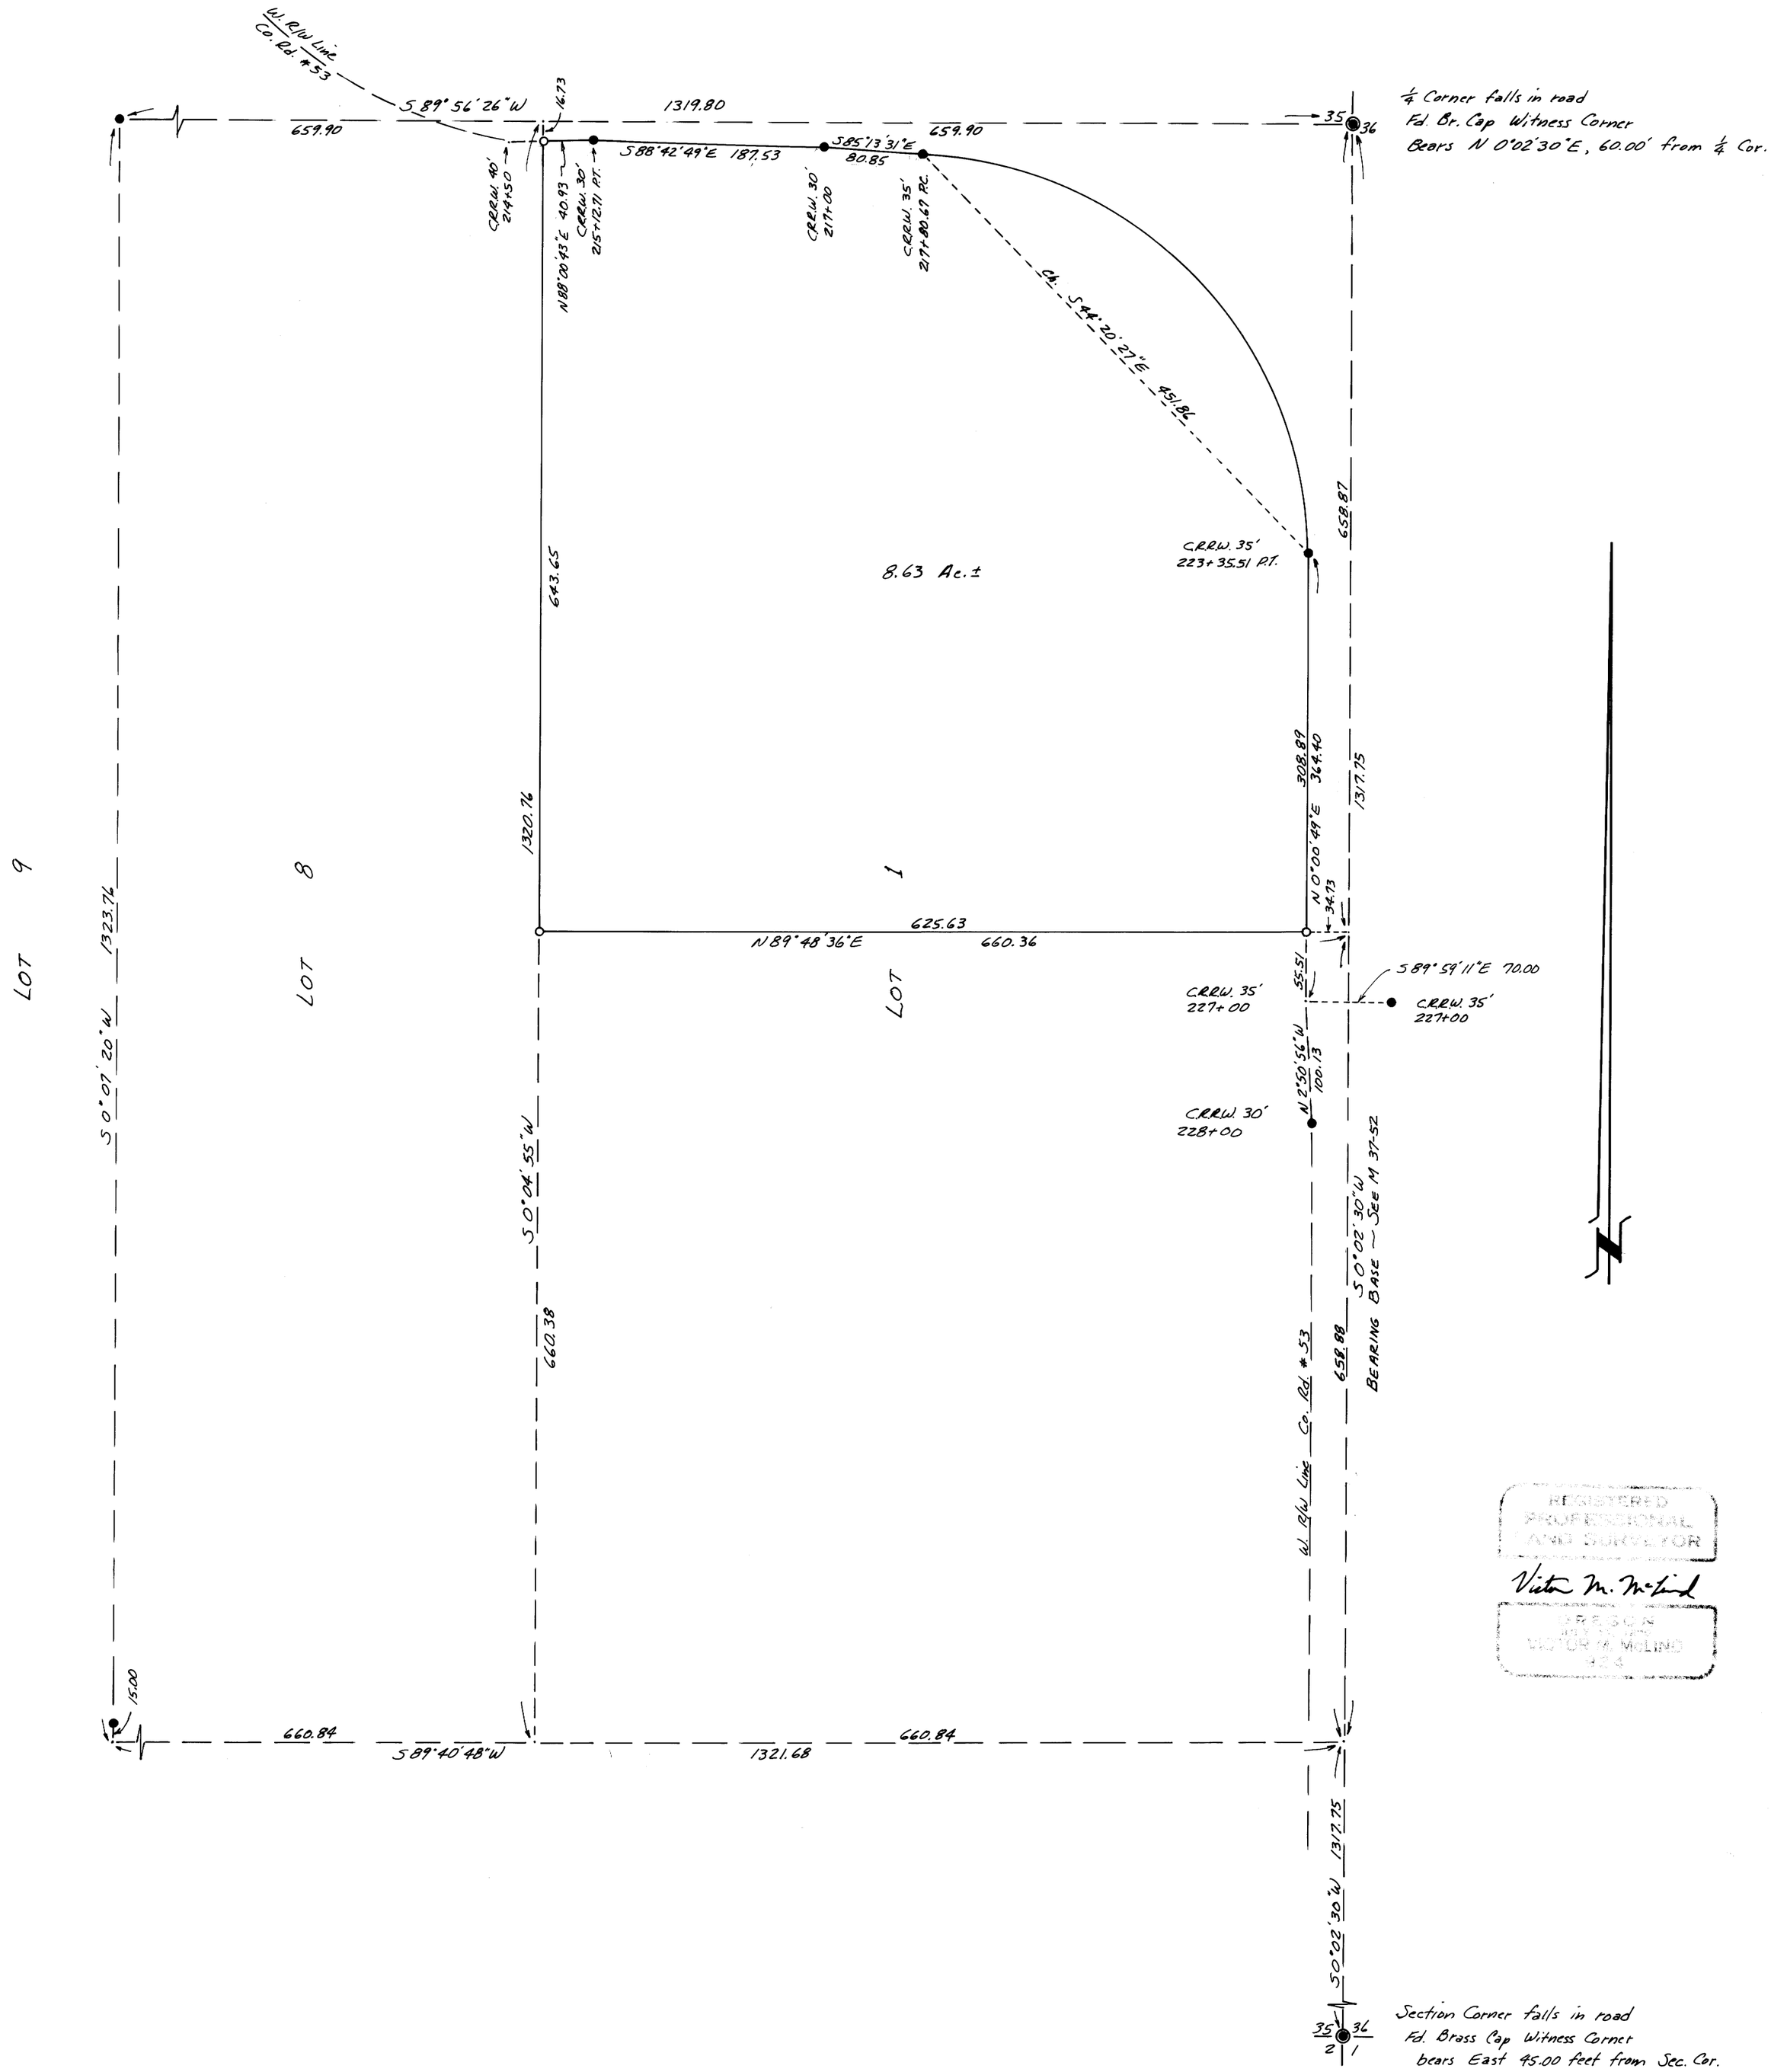

REGISTERED PROFESSIONAL LAND SURVEYOR
Victor M. McLind
OREGON JULY 25, 1967 VICTOR M. McLIND 424

MAP NO. 60-19