C.S File 59/20
Map File M 6/-3 A

FILED
RECEIVED
JUL 21 1976
COUNTY SURVEYOR
DOUGLAS COUNTY, ORE.

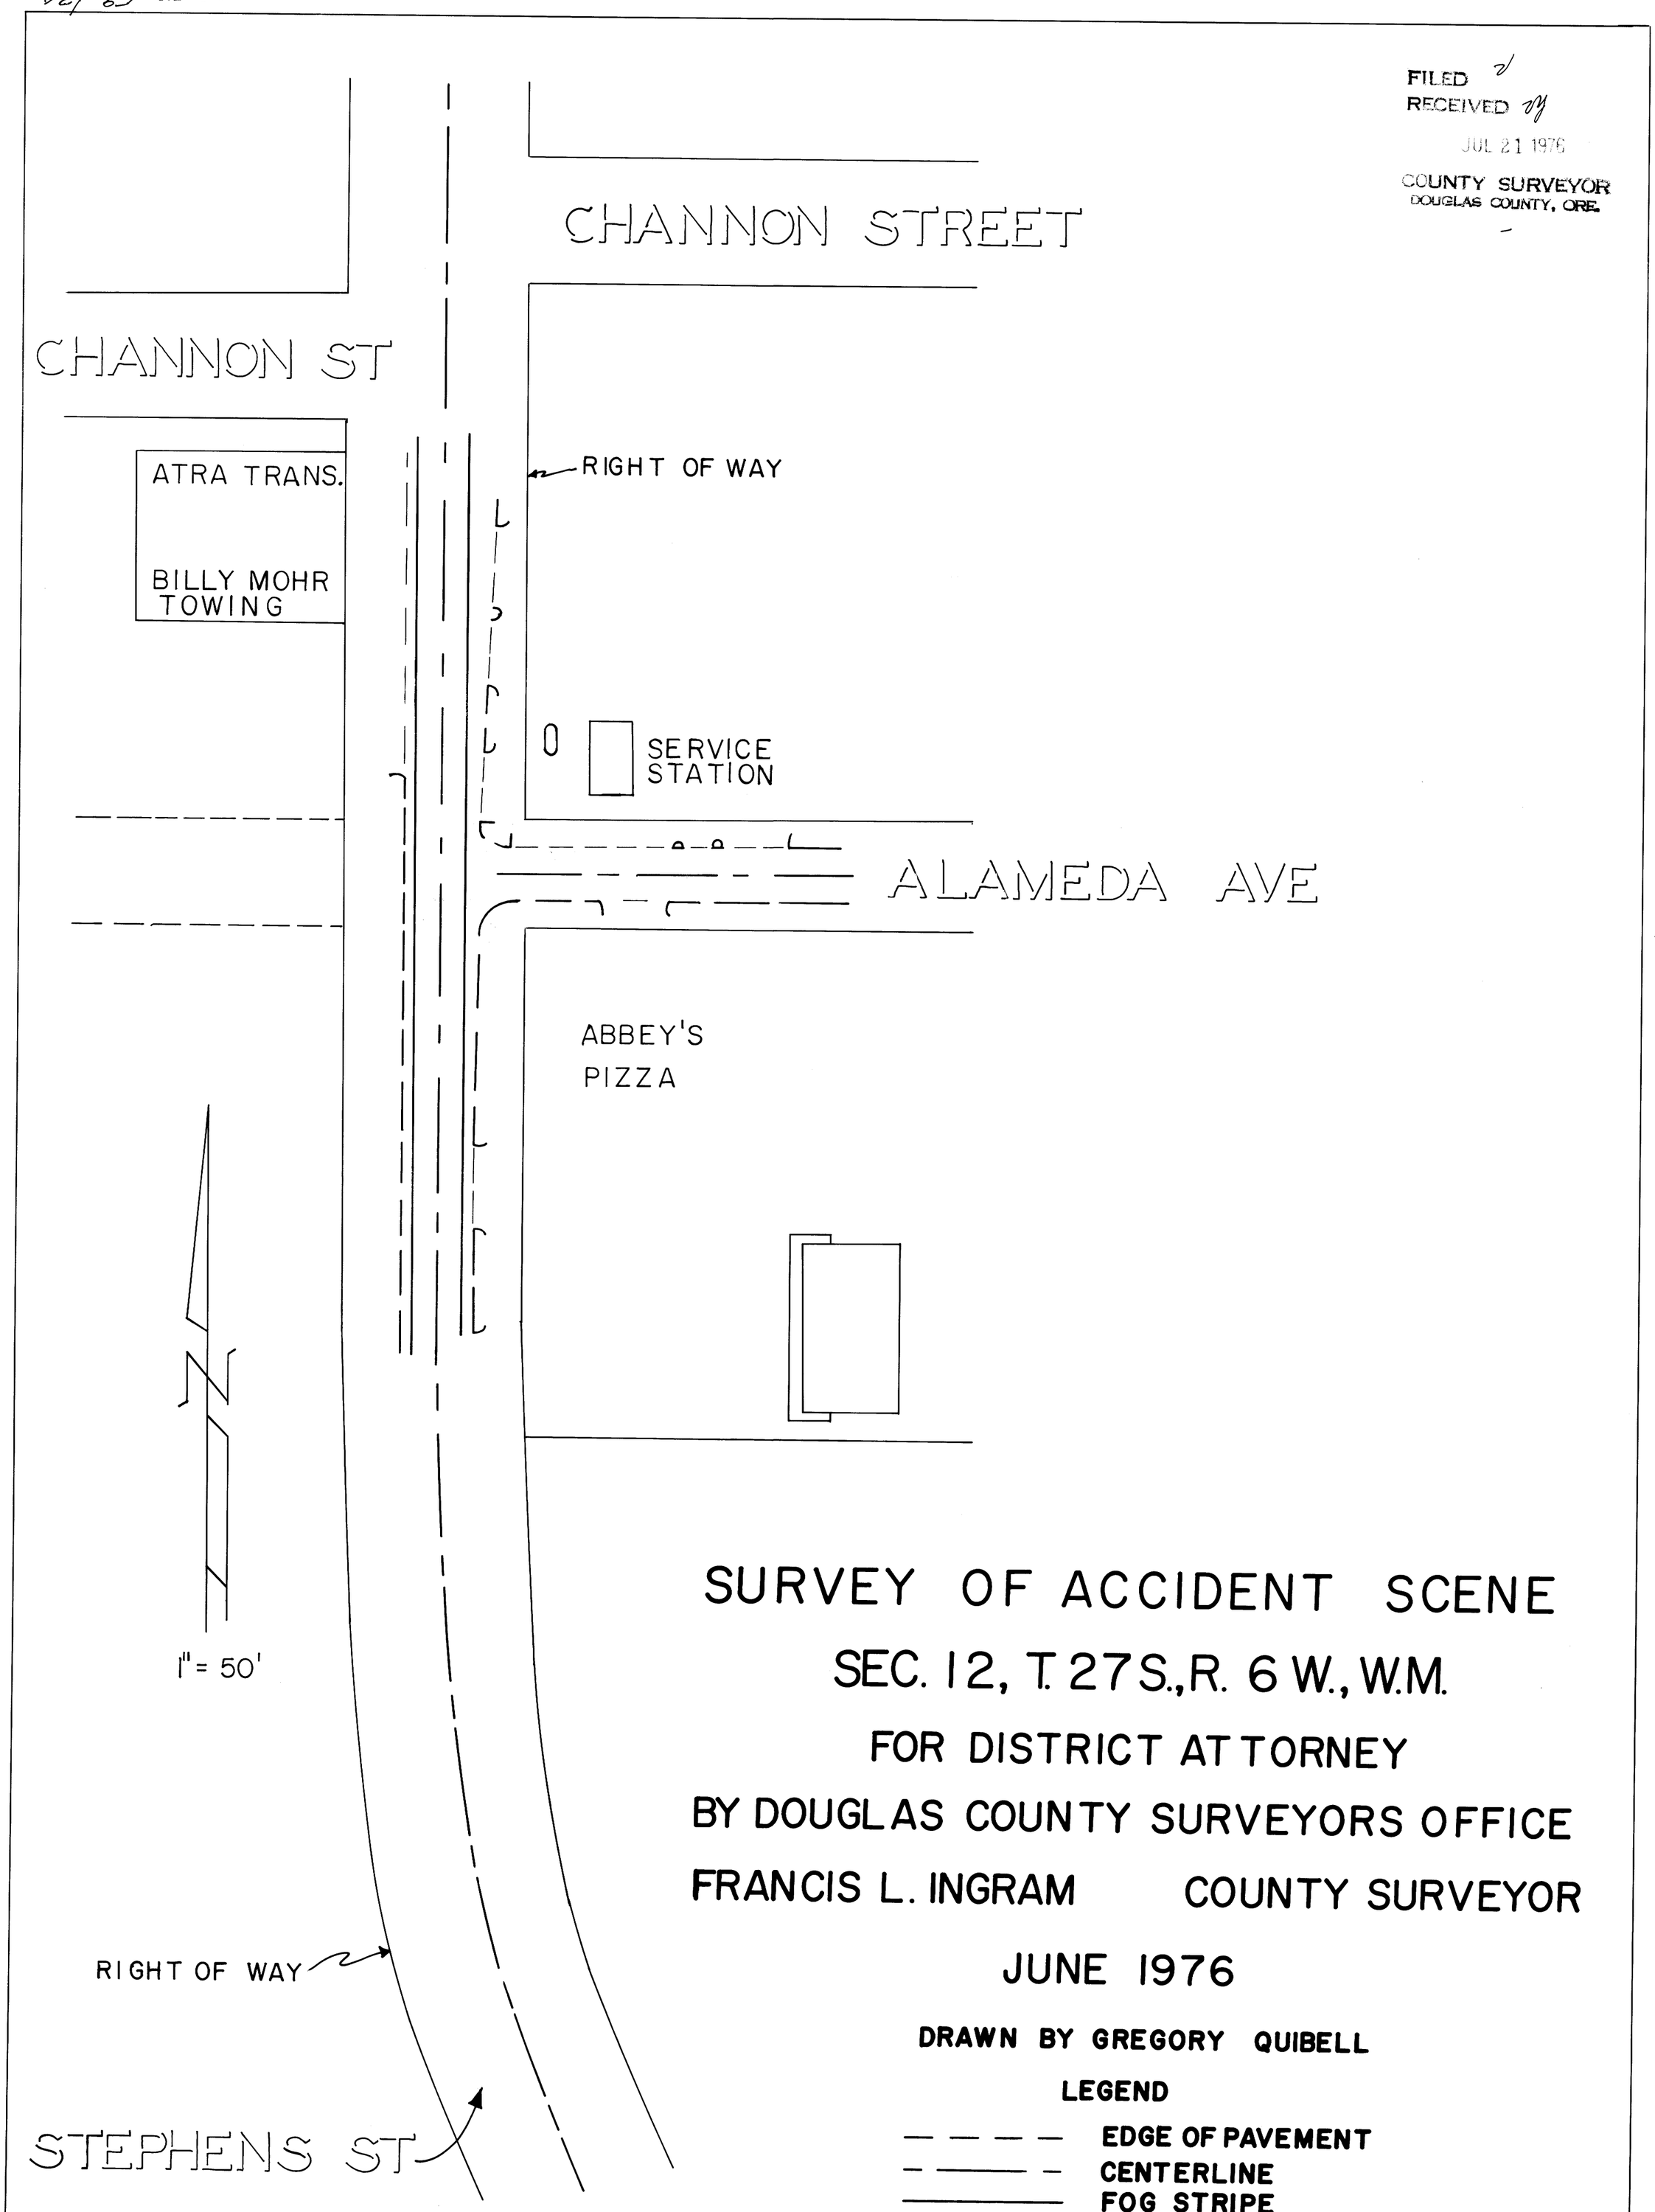

COUNTY SURVEYORS FILE DATA
DO NOT REMOVE FROM OFFICE

C.S File 59/20
Map File M 6/-3 A

C.S File 59/20
Map File M6/r 3B

FILED
RECEIVED
JUL 21 1976
COUNTY SURVEYOR
DOUGLAS COUNTY, ORE.

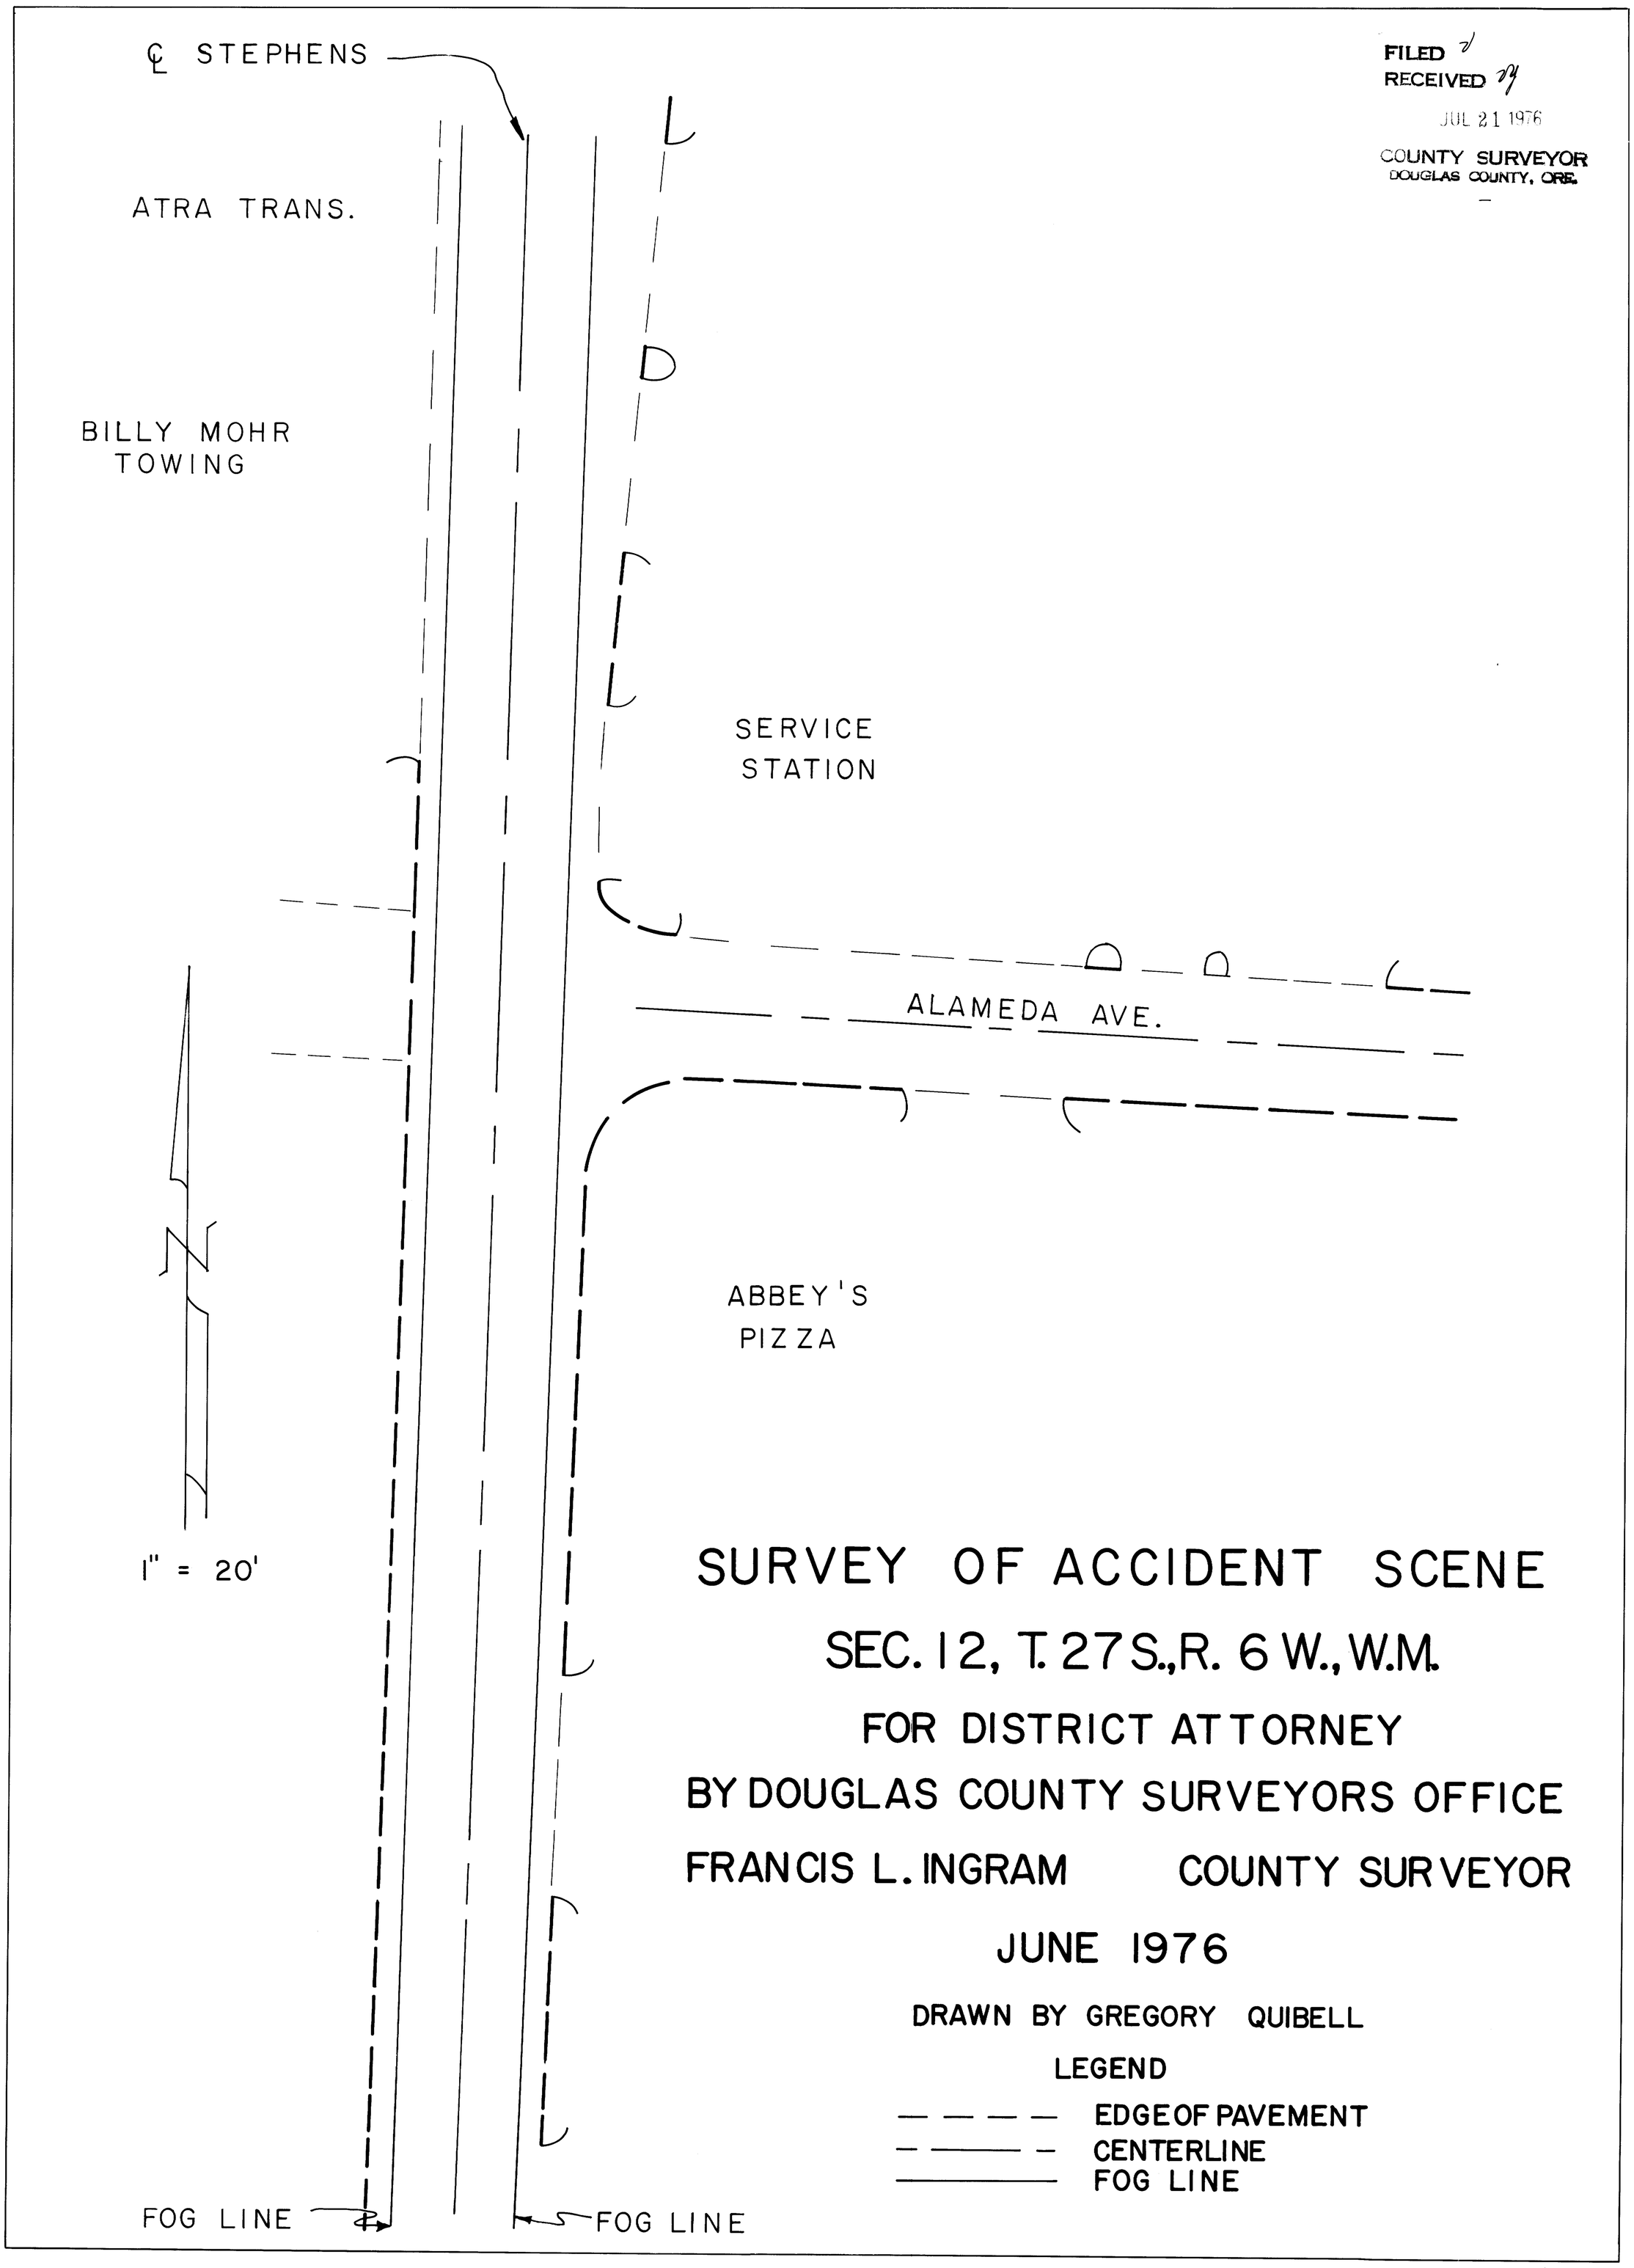

SURVEY OF ACCIDENT SCENE

SEC. 12, T. 27 S., R. 6 W., W.M.

FOR DISTRICT ATTORNEY

BY DOUGLAS COUNTY SURVEYORS OFFICE

FRANCIS L. INGRAM COUNTY SURVEYOR

JUNE 1976

DRAWN BY GREGORY QUIBELL

LEGEND

COUNTY SURVEYORS FILE DATA
DO NOT REMOVE FROM OFFICE

C.S File 59/20
Map File M6/r 3B

CS FILE FOLDER

CONTAINS

MORE

INFORMATION