COUNTY SURVEYORS FILE DATA
DO NOT REMOVE FROM OFFICE

FILED
RECEIVED
JUN 29 1977
COUNTY SURVEYOR
DOUGLAS COUNTY, ORE.

SURVEY FOR DESCRIPTION

A PORTION OF GOVERNMENT LOT 2
LOCATED IN THE NORTHWEST QUARTER
OF SECTION 36, TOWNSHIP 27 SOUTH,
RANGE 6 WEST, W. M.,
DOUGLAS COUNTY, OREGON

SCALE: 1" = 200' MAY 31, 1977

FOR: ROBERTS CREEK WATER DISTRICT
PUMP STATION SITE

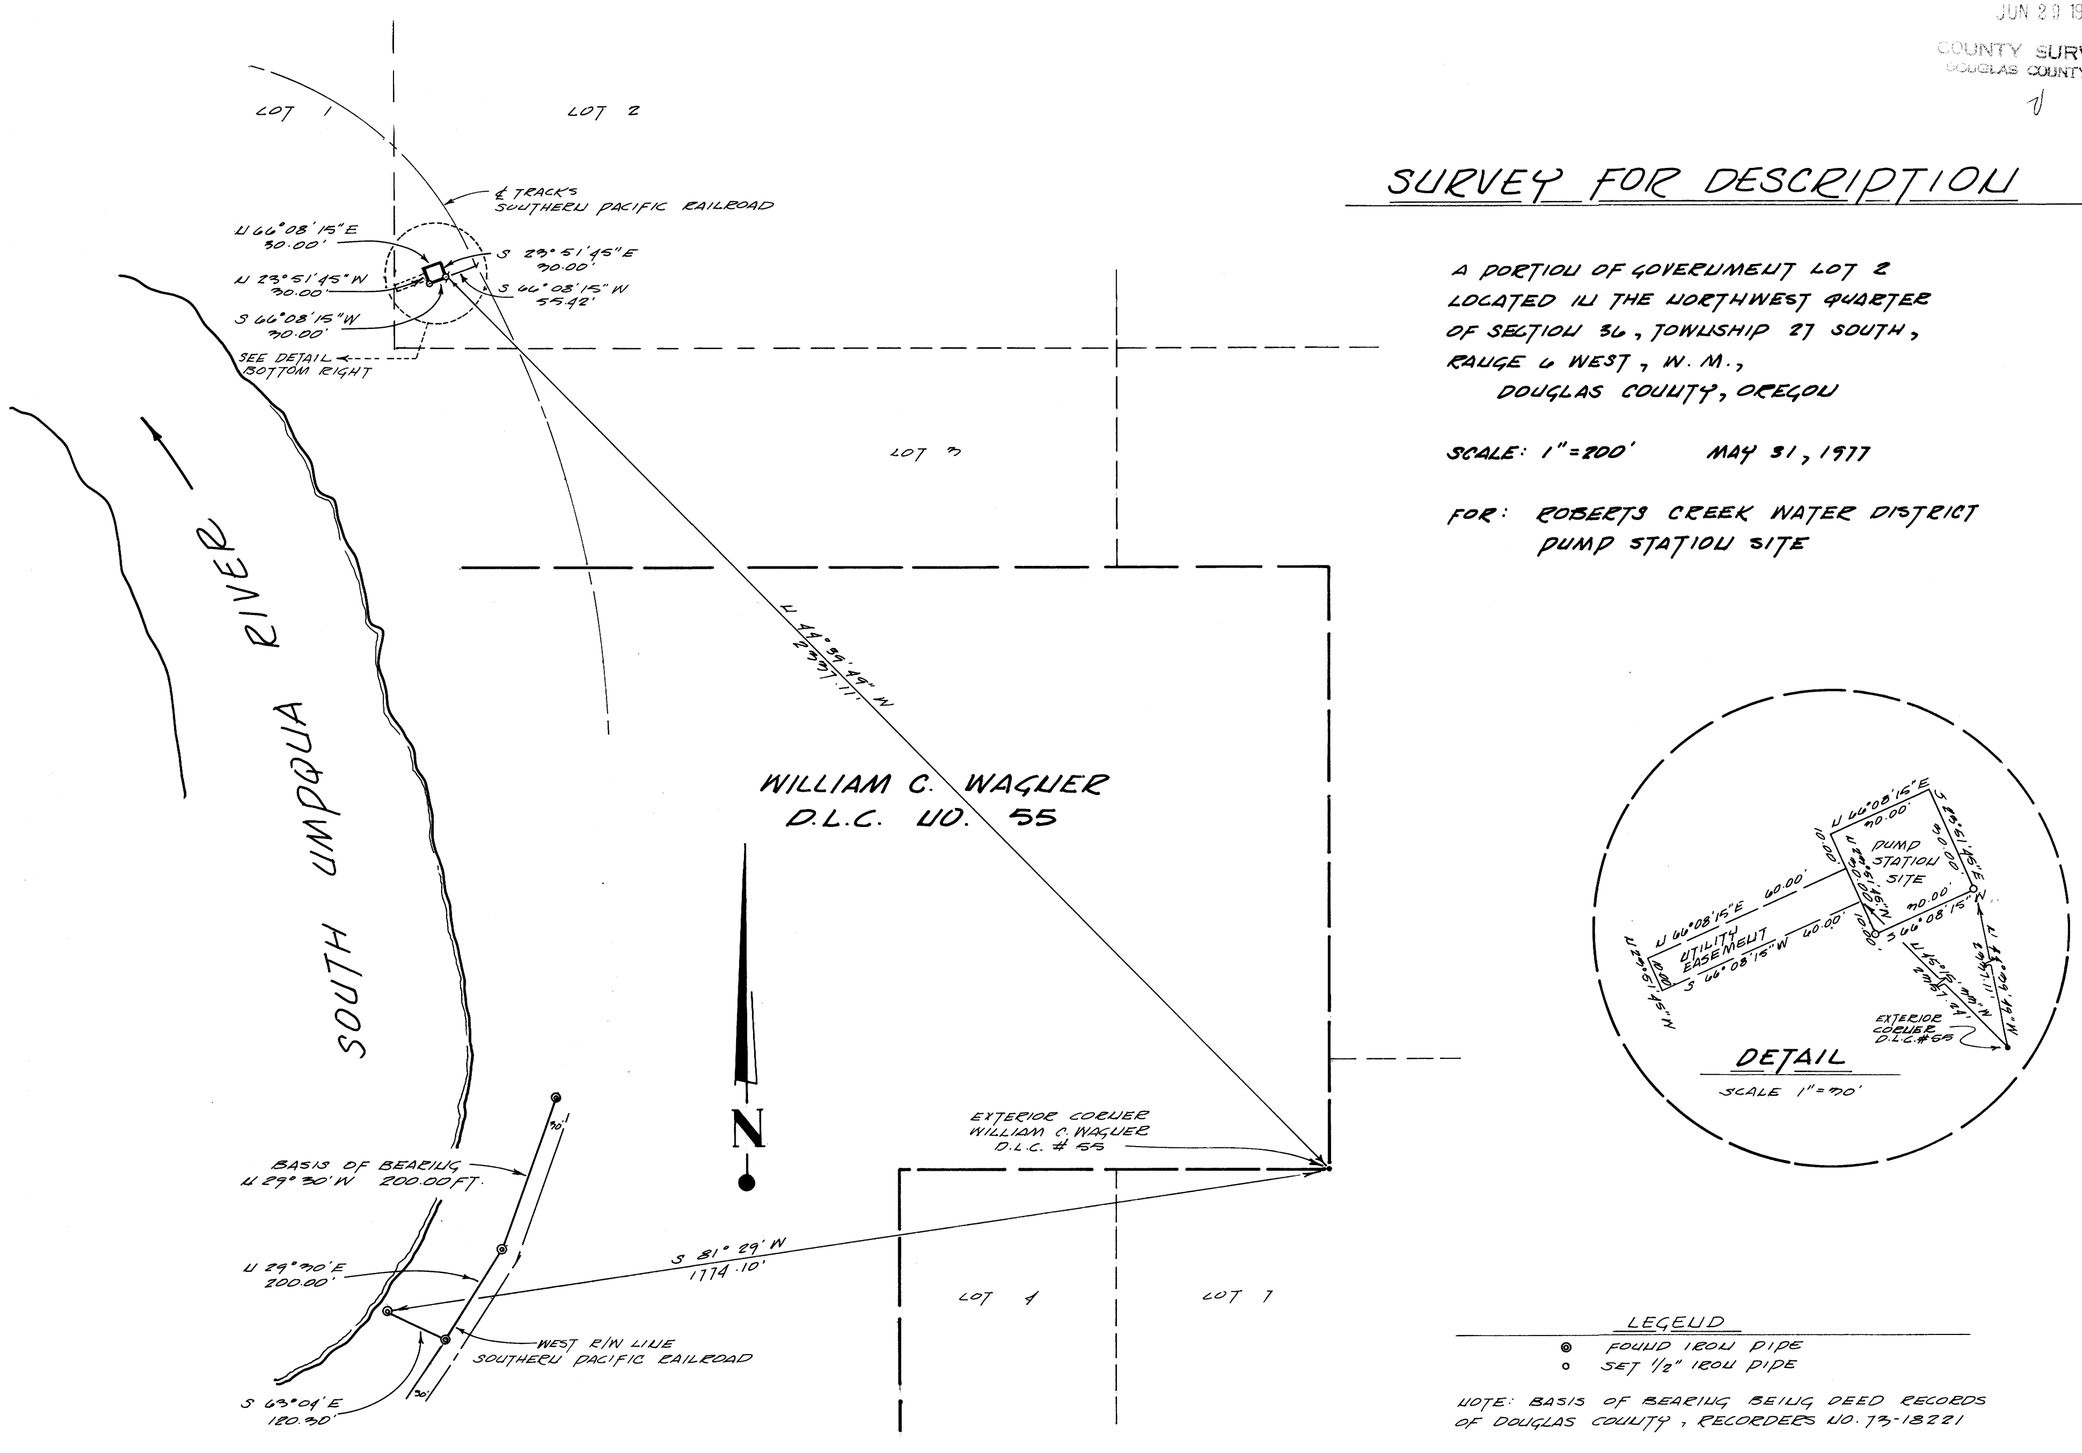

LEGEND
◎ FOUND IRON PIPE
○ SET 1/2" IRON PIPE

NOTE: BASIS OF BEARING BEING DEED RECORDS OF DOUGLAS COUNTY, RECORDERS NO. 73-18221

REGISTERED PROFESSIONAL ENGINEER
OREGON
JULY 11, 1969
RICHARD D. NORDEY

HGE INC
ENGINEERS • PLANNERS
5TH AND HIGHLAND
COOS BAY, OREGON
269-1166

MAP FILE Mat-68

MAP FILE Mat-68