COUNTY SURVEYORS FILE DATA
DO NOT REMOVE FROM OFFICE

FILED
RECEIVED
JUL 19 1977
COUNTY SURVEYOR
DOUGLAS COUNTY, ORE.

MAP FILE M65-374

SURVEY FOR DEED DESCRIPTION

for

HARMON WALKER

SECTION 1, T. 24 S. R. 6 W. W.M & SECTION 6, T. 24 S. R 5 W. W.M

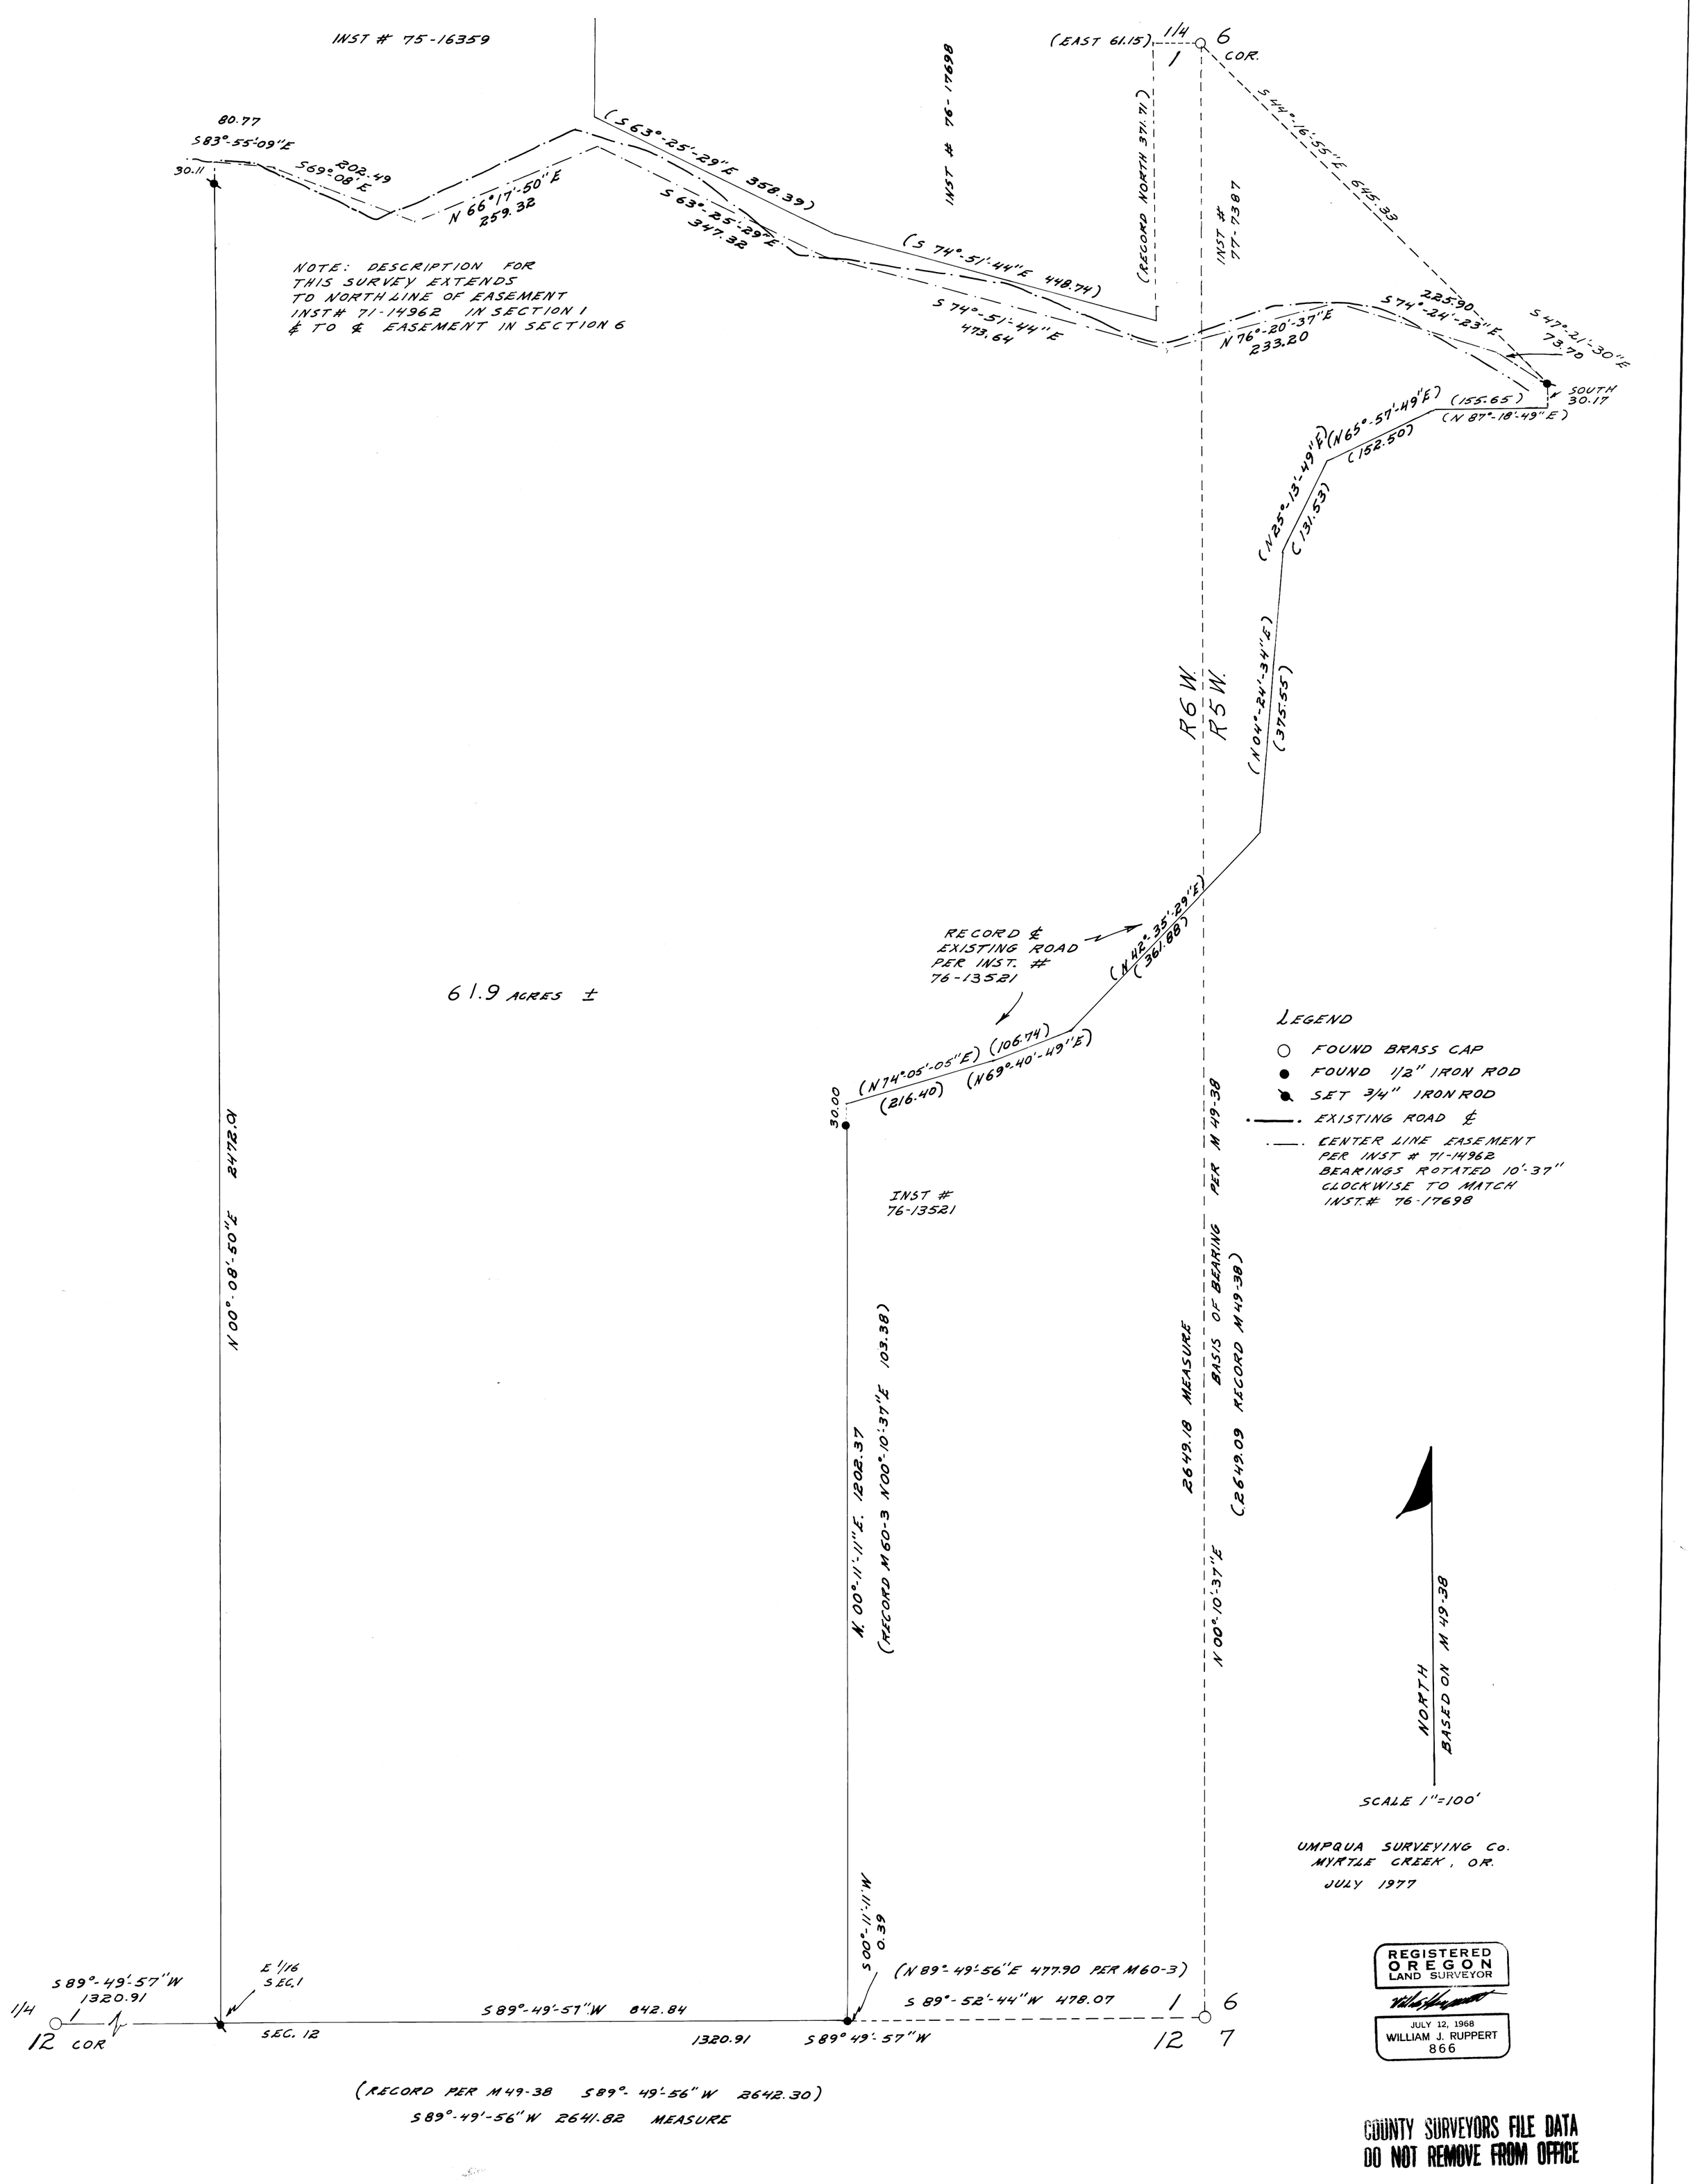

REGISTERED
OREGON
LAND SURVEYOR
JULY 12, 1968
WILLIAM J. RUPPERT
866

COUNTY SURVEYORS FILE DATA
DO NOT REMOVE FROM OFFICE

MAP FILE M65-374