MAP FILE M65-57
COUNTY SURVEYORS FILE DATA
DO NOT REMOVE FROM OFFICE

FILED
RECEIVED
FEB 13 1978
COUNTY SURVEYOR
DOUGLAS COUNTY, ORE.

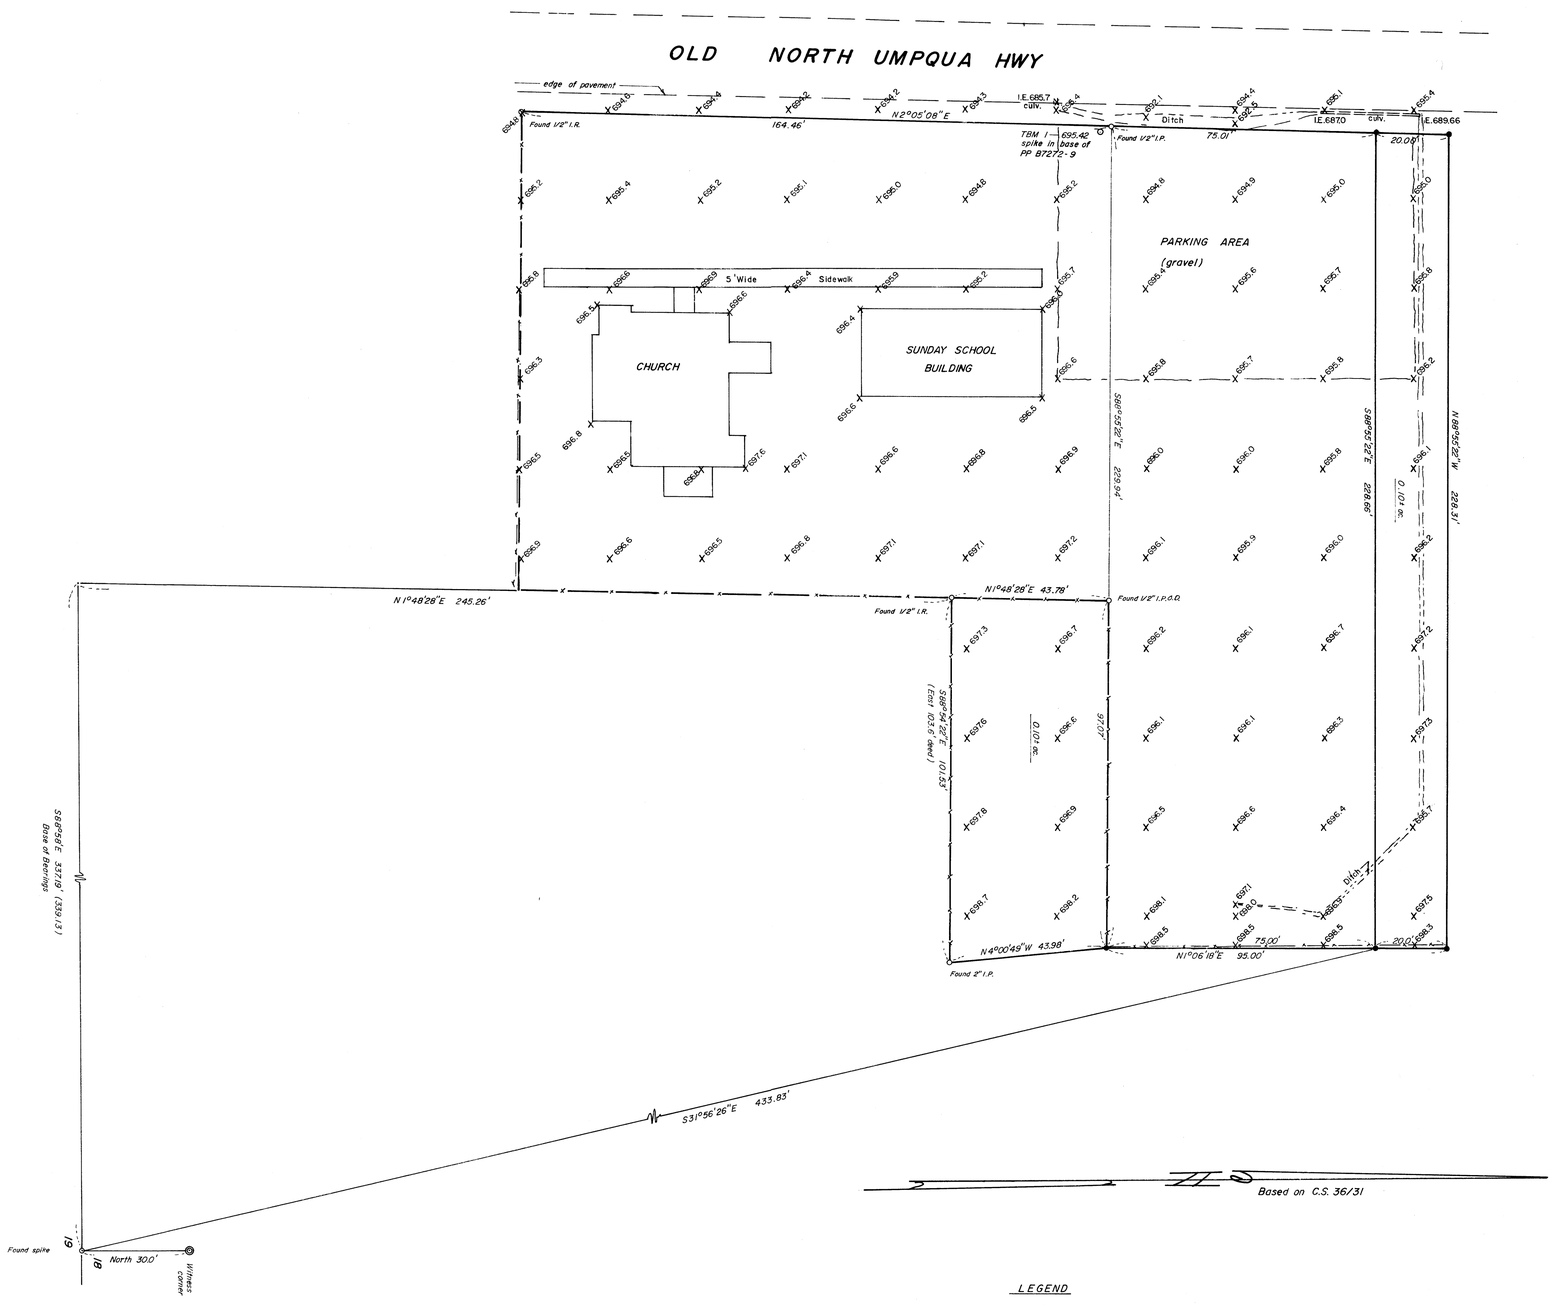

LEGEND

- ● Set 1/2" iron rod
- ○ Point found, as noted
- ◎ Found Brass cap

REGISTERED PROFESSIONAL LAND SURVEYOR
OREGON
ALAN D. BAUGHMAN
2-16-78

COUNTY SURVEYORS FILE DATA
DO NOT REMOVE FROM OFFICE

ELEV. DATUM U.S.C.&G.S.

SURVEY & TOPOGRAPHY IN SECTION 18, T.26S.R.3W.W.M.		
FOR: CHURCH OF CHRIST	SCALE 1"=20'	DRAWN BY Eab / REVISED
BAUGHMAN TECHNICAL SERVICES INC.		
DATE 2/3/78	APPROVED BY	DRAWING NUMBER FM 1-22

K+E CRYSTALENE ® 10 9458
ARCHITECTS' STANDARD FORM
MADE IN U.S.A.
MAP FILE M65-57