MAP FILE M65 - 69

COUNTY SURVEYORS FILE DATA
DO NOT REMOVE FROM OFFICE

SURVEY FOR U.S. FOREST SERVICE
IN SECTION 3, T.31S. R.2W.W.M., DOUGLAS COUNTY, OREGON
BY: BAUGHMAN TECHNICAL SERVICES, INC.

MARCH 1978

SCALE: 1" = 400'

200 100 50 0 100 300 500 700 900 feet

FILED
RECEIVED
COUNTY SURVEYOR
DOUGLAS COUNTY, ORE.

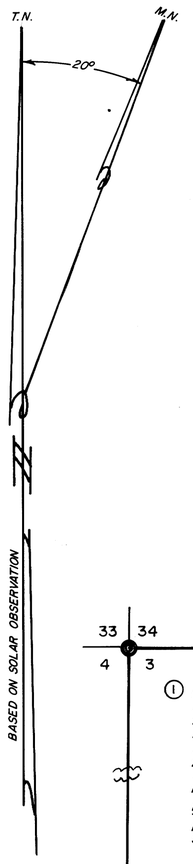

LEGEND

- Found Brass cap
- Set Brass cap
- ( ) Record calls
- True lines posted with steel fence posts and Government property signs.
- Fence line
- Transmission line

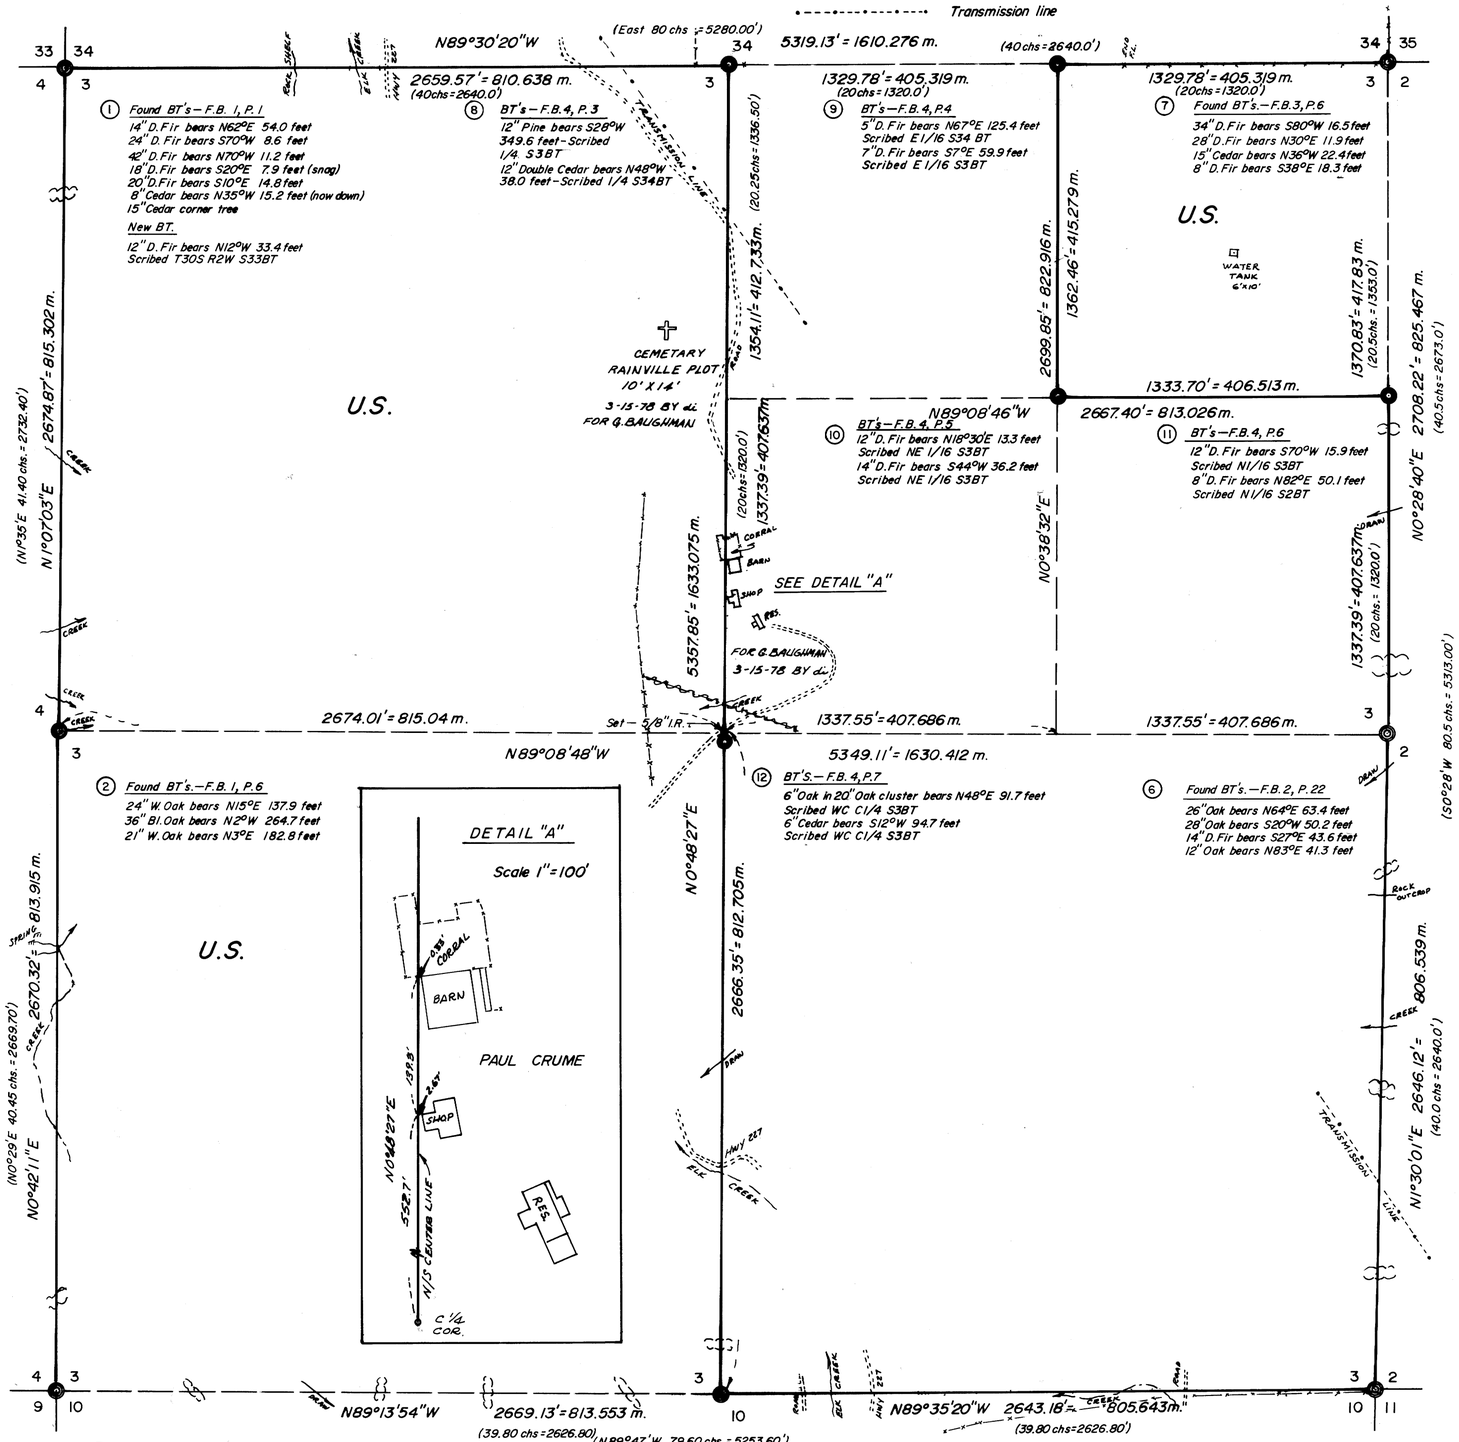

① Found BT's — F.B. 1, P. 1
14" D.Fir bears N62°E 54.0 feet
24" D. Fir bears S70°W 8.6 feet
42" D.Fir bears N70°W 11.2 feet
18" D.Fir bears S20°E 7.9 feet (snag)
20" D.Fir bears S10°E 14.8 feet
8" Cedar bears N35°W 15.2 feet (now down)
15" Cedar corner tree
New BT.
12" D.Fir bears N12°W 33.4 feet
Scribed T30S R2W S33BT

② Found BT's — F.B. 1, P.6
24" W. Oak bears N15°E 137.9 feet
36" Bl. Oak bears N2°W 264.7 feet
21" W. Oak bears N3°E 182.8 feet

③ Found BT's. — F.B. 1, P. 11
54" Pine stump bears N41°30'W 99.7 feet
30" Pine (now down) bears S76°W 149.2 feet
32" Pine (snag) bears S44°E 332.0 feet
32" Pine bears N30°E 281.0 feet
20" Double Pine bears S39°30'W 220.4 feet
10" Pine bears N34°E 239.6 feet (has been moved by a cat.)
New BT's.
6" Pine bears N48°W 129.3 feet
Scribed T31S R2W S4BT
5/8" x 30" I.R. bears S42°E 21.9 feet

④ Found BT's. — F.B. 1, P.16
24" Pine (snag) bears N6°E 24.4 feet
10" D. Fir bears S31°W 14.2 feet
New BT
12" D.Fir bears N68°E 9.6 feet
Scribed 1/4 S3BT

⑤ Found BT's. — F.B. 2, P.16
20" D. Fir stump bears N15°W 58.1 feet
12" D.Fir stump bears S79°E 53.5 feet
22" D.Fir bears S31°W 87.8 feet
10" Oak bears N38°E 29.7 feet
8" D.Fir bears S45°E 31.0 feet
18" Laurel bears N52°W 38.0 feet
18" D.Fir bears S51°W 17.8 feet

⑥ Found BT's. — F.B. 2, P. 22
26" Oak bears N64°E 63.4 feet
28" Oak bears S20°W 50.2 feet
14" D.Fir bears S27°E 43.6 feet
12" Oak bears N83°E 41.3 feet

⑦ Found BT's. — F.B. 3, P. 6
34" D.Fir bears S80°W 16.5 feet
28" D.Fir bears N30°E 11.9 feet
15" Cedar bears N36°W 22.4 feet
8" D.Fir bears S38°E 18.3 feet

⑧ BT's — F.B. 4, P. 3
12" Pine bears S26°W 349.6 feet - Scribed 1/4 S3BT
12" Double Cedar bears N48°W 38.0 feet - Scribed 1/4 S3BT

⑨ BT's — F.B. 4, P.4
5" D.Fir bears N67°E 125.4 feet Scribed E1/16 S3BT
7" D.Fir bears S7°E 59.9 feet Scribed E 1/16 S3BT

⑩ BT's — F.B. 4, P.5
12" D.Fir bears N18°30E 13.3 feet Scribed NE 1/16 S3BT
14" D.Fir bears S44°W 36.2 feet Scribed NE 1/16 S3BT

⑪ BT's — F.B. 4, P.6
12" D.Fir bears S70°W 15.9 feet Scribed N1/16 S3BT
8" D.Fir bears N82°E 50.1 feet Scribed N1/16 S2BT

⑫ BT's. — F.B. 4, P.7
6" Oak in 20" Oak cluster bears N48°E 91.7 feet Scribed WC C1/4 S3BT
6" Cedar bears S12°W 94.7 feet Scribed WC C1/4 S3BT

① Found Brass cap, set by Douglas County, Surveyors Office — Stamped: COUNTY SURVEYORS OFFICE, T.30S. S33 S34 R S4 S3 2 W, T.31S., 1966

② Found Brass cap, set by Douglas County, Surveyors Office — Stamped: COUNTY SURVEYORS OFFICE, T31S R2W, 1/4 S4 S3, 1966

③ Found Brass cap, set by Douglas County, Surveyors Office — Stamped: COUNTY SURVEYORS OFFICE, T31S R2W, S4 S3, S9 S10, 1966

④ Found Brass cap, set by Douglas County, Surveyors Office — Stamped: COUNTY SURVEYORS OFFICE, T31S R2W, S3, 1/4 S10, 1961

⑤ Found Brass cap, set by Douglas County, Surveyors Office — Stamped: COUNTY SURVEYORS OFFICE, T31S R2W, S3 S2, S10 S11, 1966

⑥ Found Brass cap, set by Douglas County, Surveyors Office — Stamped: COUNTY SURVEYORS OFFICE, T31S, 1/4 S3 S2, R2W, 1966

⑦ Found Brass cap, set by Douglas County, Surveyors Office — Stamped: COUNTY SURVEYORS OFFICE, T30S, S34 S35, S3 S2 R W, T31S, 1966

⑧ Set 2"x30" I.P., with Brass cap — Stamped: T30S R2W W.M., 1/4 S34 S3, T31S, 1978, OLS 536

⑨ Set 2"x 30" I.P., with Brass cap — Stamped: T30S R2W W.M., E 1/16 S34 S3, T31S, 1978, OLS 536

⑩ Set 2'x30" I.P., with Brass cap — Stamped: T31S R2W W.M., NE 1/16 S3, 1978, OLS 536

⑪ Set 2"x30" I.P., with Brass cap — Stamped: T31S R2W W.M., N1/16 S3 S2, 1978, OLS 536

⑫ Set 5/8" I.R. for corner and a Set 2"x30" I.P., with Brass cap for the witness corner — Stamped: T31S R2W W.M., witness corner 46.00 North to C1/4 S3, 1978, OLS 536

"I, GLENN S. BAUGHMAN, a registered professional land Surveyor in the State of Oregon, hereby certify that this plat and the notes hereon, or attached, are a correct representation of a survey I performed during December 1977 — March 1978 for the U.S. Forest Service, in accordance with the statutes of the State of Oregon and with the Articles of my contract."

Glenn S. Baughman
GLENN S. BAUGHMAN
Registered Professional Land Surveyor
Oregon License 536

REGISTERED PROFESSIONAL LAND SURVEYOR
JULY 4, 1975
OREGON
536

TILLER LAND SURVEY No. 23 CONTRACT No. 006687N FM 2-16

COUNTY SURVEYORS FILE DATA
DO NOT REMOVE FROM OFFICE

MAP FILE M65 - 69