COUNTY SURVEYORS FILE DATA
DO NOT REMOVE FROM OFFICE

SURVEY in SECTION 4 T. 25 S. R. 5 W. W. M.

for

HARVEY SAUTER

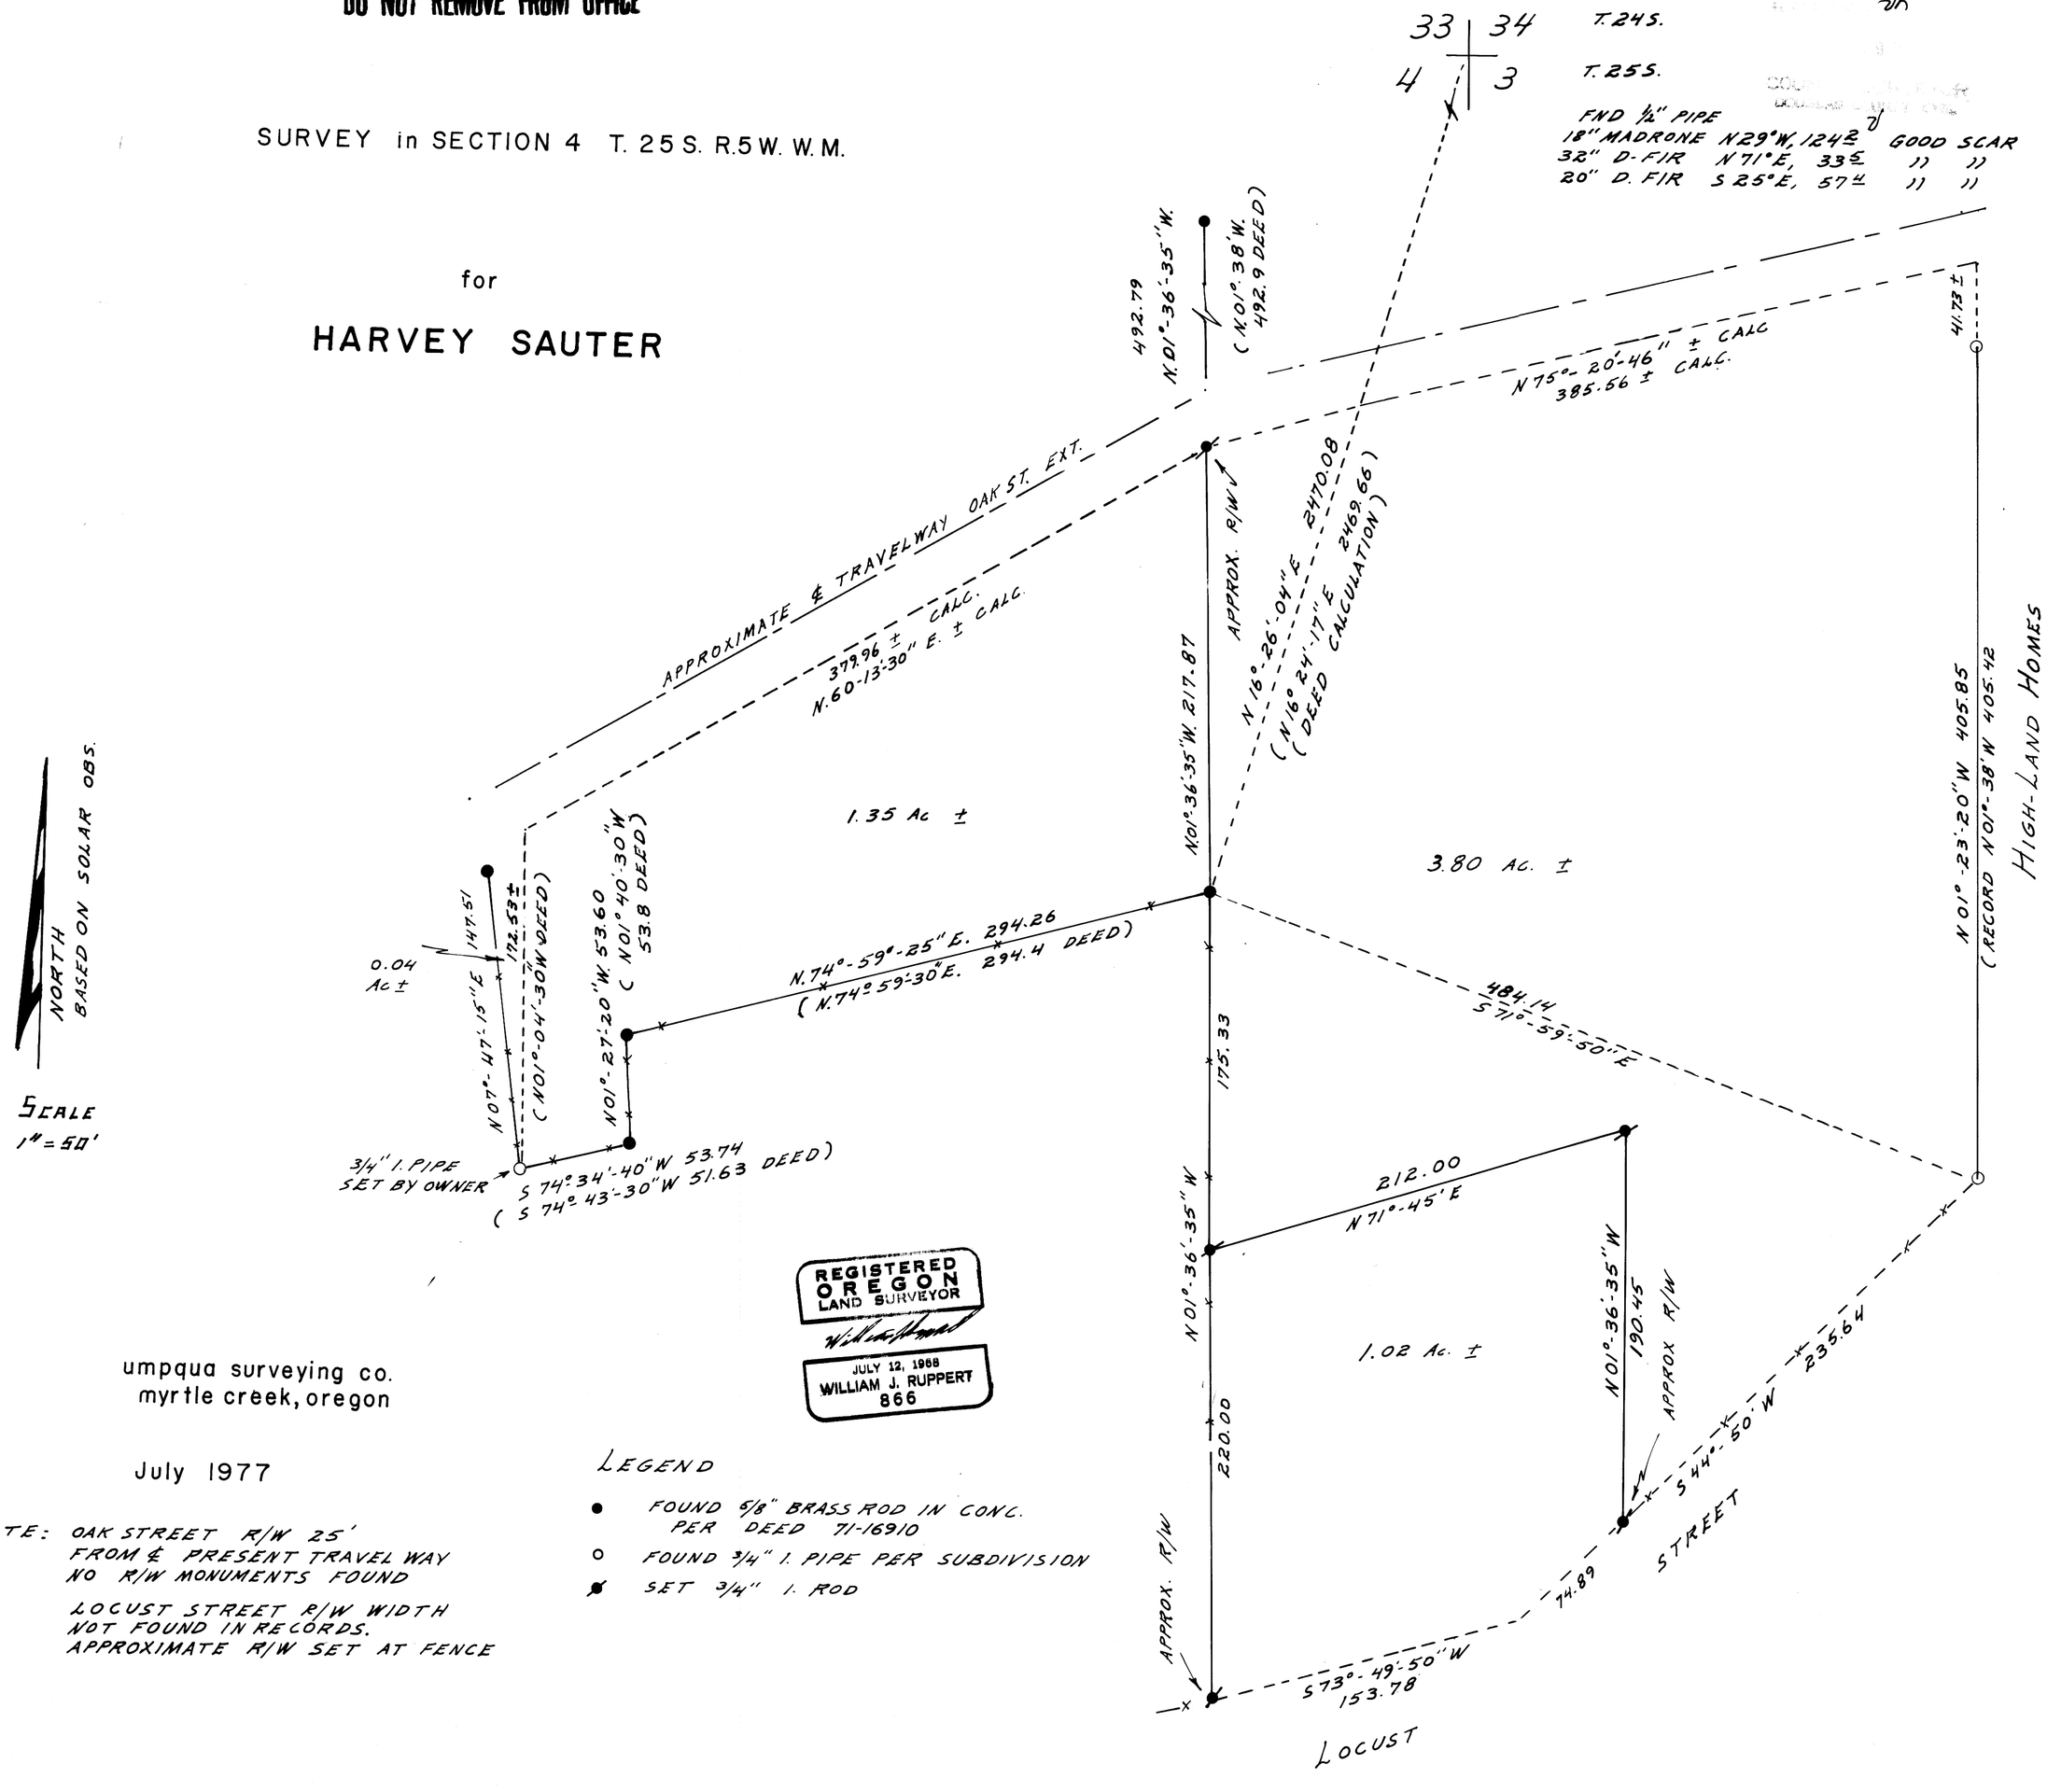

REGISTERED
OREGON
LAND SURVEYOR
JULY 12, 1968
WILLIAM J. RUPPERT
866

umpqua surveying co.
myrtle creek, oregon

July 1977

NOTE: OAK STREET R/W 25'
FROM ℄ PRESENT TRAVEL WAY
NO R/W MONUMENTS FOUND

LOCUST STREET R/W WIDTH
NOT FOUND IN RECORDS.
APPROXIMATE R/W SET AT FENCE

LEGEND

- ● FOUND 5/8" BRASS ROD IN CONC. PER DEED 71-16910
- ○ FOUND 3/4" I. PIPE PER SUBDIVISION
- ⊗ SET 3/4" I. ROD

MAP FILE M66 - 2

MAP FILE M66 - 2