COUNTY SURVEYORS FILE DATA
DO NOT REMOVE FROM OFFICE

SURVEY IN LOTS 15 & 16, BLOCK 2, CHADWICK ADD., LOCATED IN SECTION 19, T 27S, R 5 W, W.M.

SURVEY FOR DARLEY WARE
SURVEY BY BHW ENG. & SURVEYING, INC.
DEC., 1977 SCALE: 1" = 50'

• — FD. MONUMENT
○ — SET 5/8" I. ROD

FILED
COUNTY SURVEYOR
JACKSON COUNTY, ORE.

REGISTERED PROFESSIONAL LAND SURVEYOR
Romanso E. Ware
OREGON
NOV. 16, 1979
ROMANSO E. WARE
1005

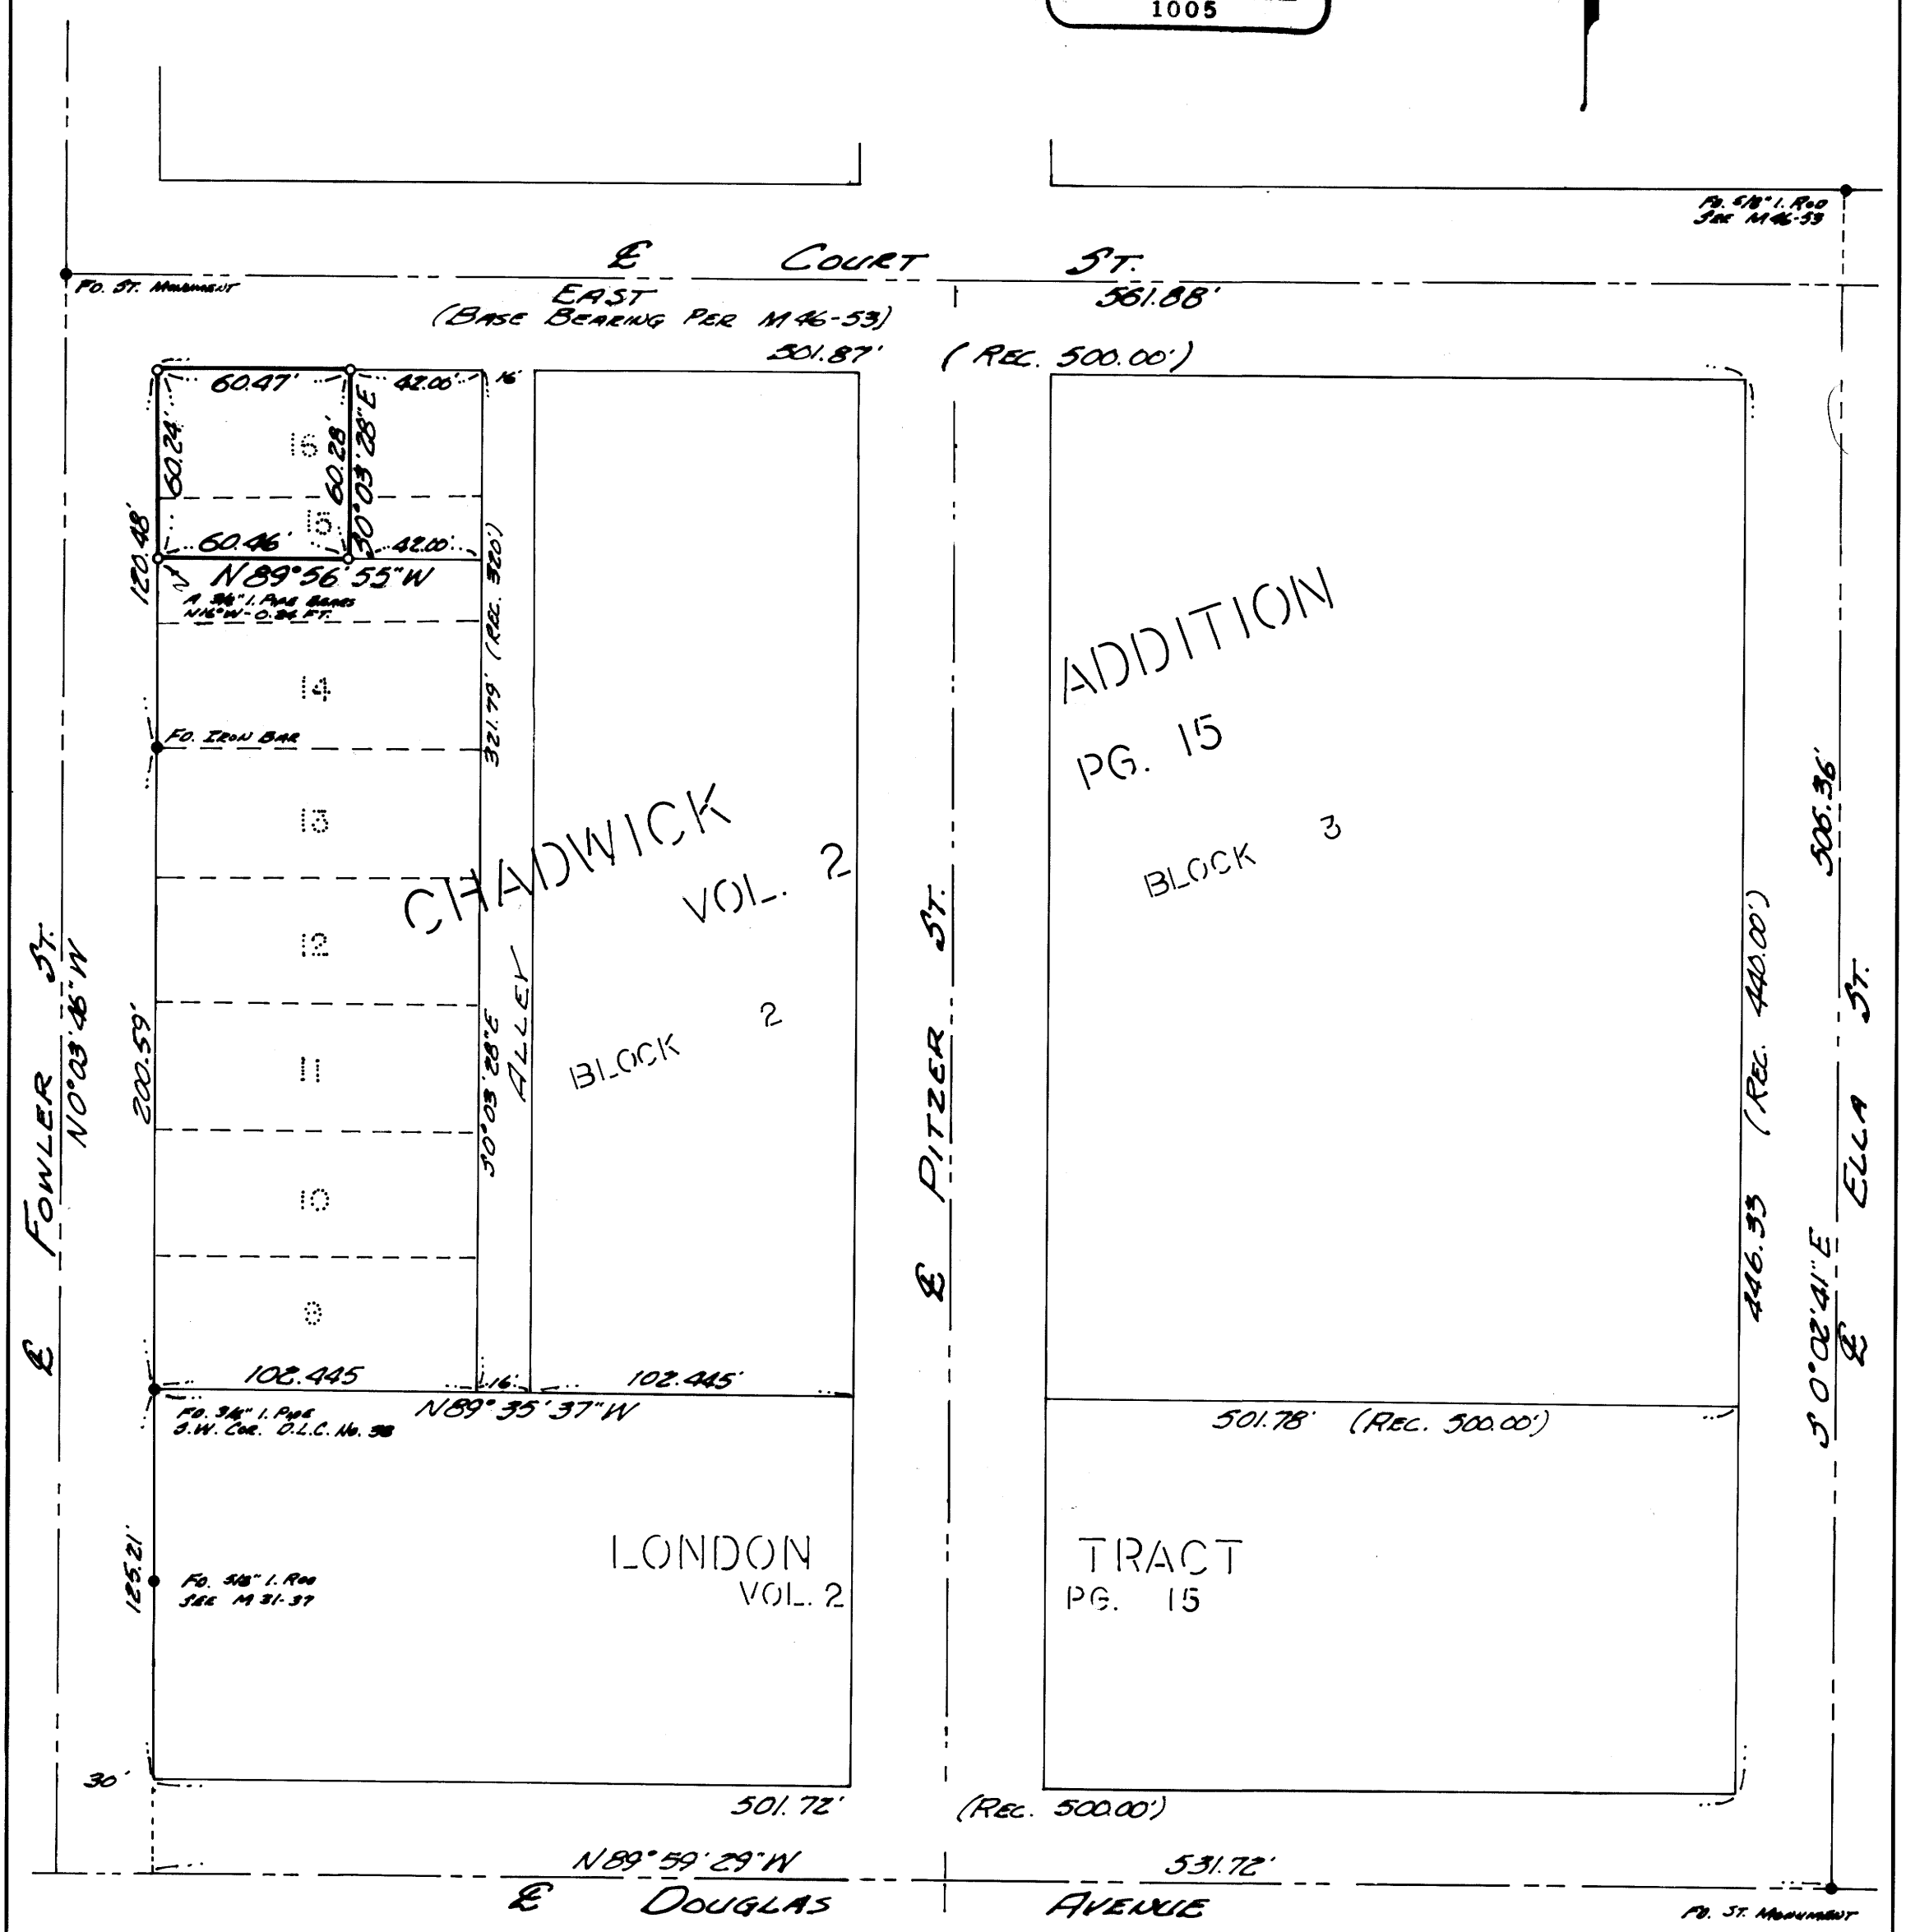

M 67-74