SURVEY TO SET PROPERTY CORNERS

IN EAST 15 FEET LOT 18, & LOTS 19 & 20 BLOCK 20, AMENDED PLAT OF THE TOWNSITE OF SUTHERLIN

SECTION 17, T.25S. R.5W. W.M. — JANUARY 1978 — SCALE: 1" = 50'

FOR: BOB WYLIE —— BY: BAUGHMAN TECHNICAL SERVICES, INC.

FILED
RECEIVED
JAN 18 1978
COUNTY SURVEYOR
DOUGLAS COUNTY, ORE.

REGISTERED PROFESSIONAL LAND SURVEYOR
OREGON
GLENN S. BAUGHMAN
526

LEGEND

● —— Set 1/2" iron rod

○ —— Found Point, as noted

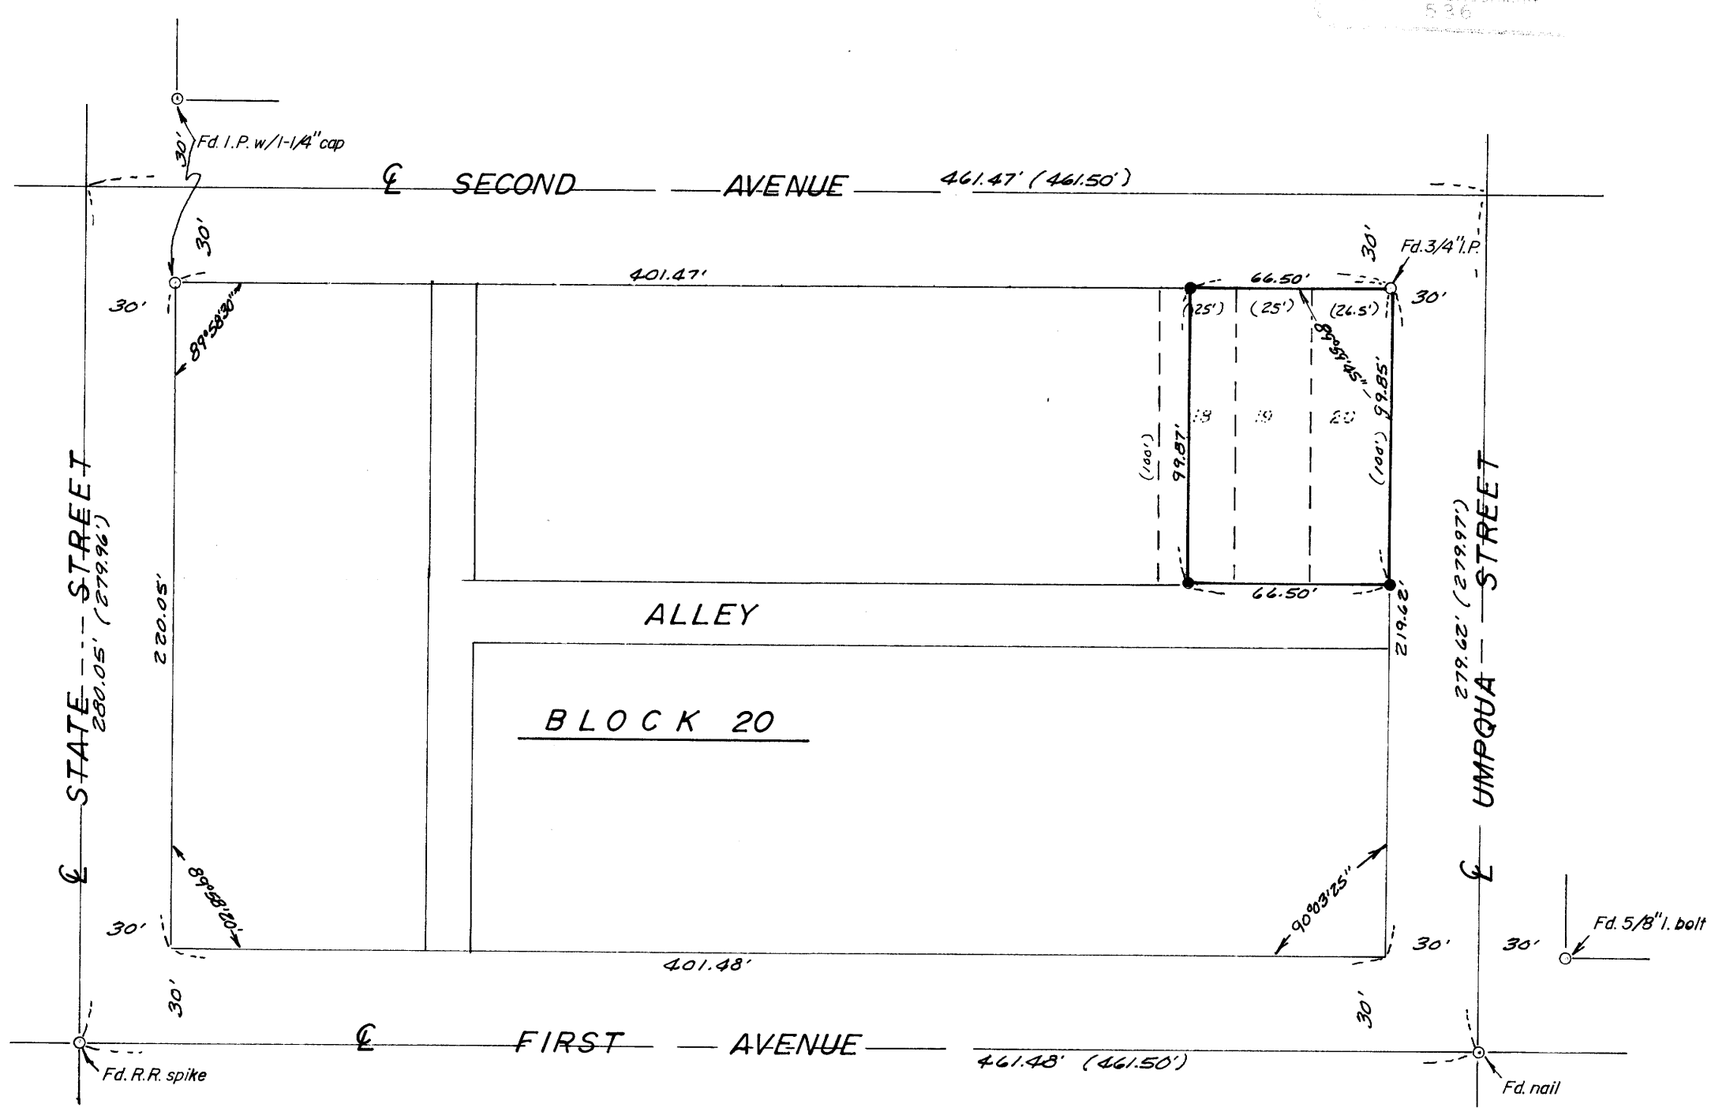

MAP FILE M68-37

Based on Amended plat Townsite of Sutherlin

MAP FILE M68-37

COUNTY SURVEYORS FILE DATA
DO NOT REMOVE FROM OFFICE