COUNTY SURVEYORS FILE DATA
DO NOT REMOVE FROM OFFICE

SURVEY & ALTA FOR MORTGAGE PURPOSES

IN SECTION 20, T.26S.R.6W.W.M.

FOR: DUANE BROWN
BY: C & G ENGINEERING, INC.

DECEMBER 1977 —— SCALE: 1" = 100'

FILED
RECEIVED
DEC 21 1977
COUNTY SURVEYOR
DOUGLAS COUNTY, ORE.

MAP FILE M68-5

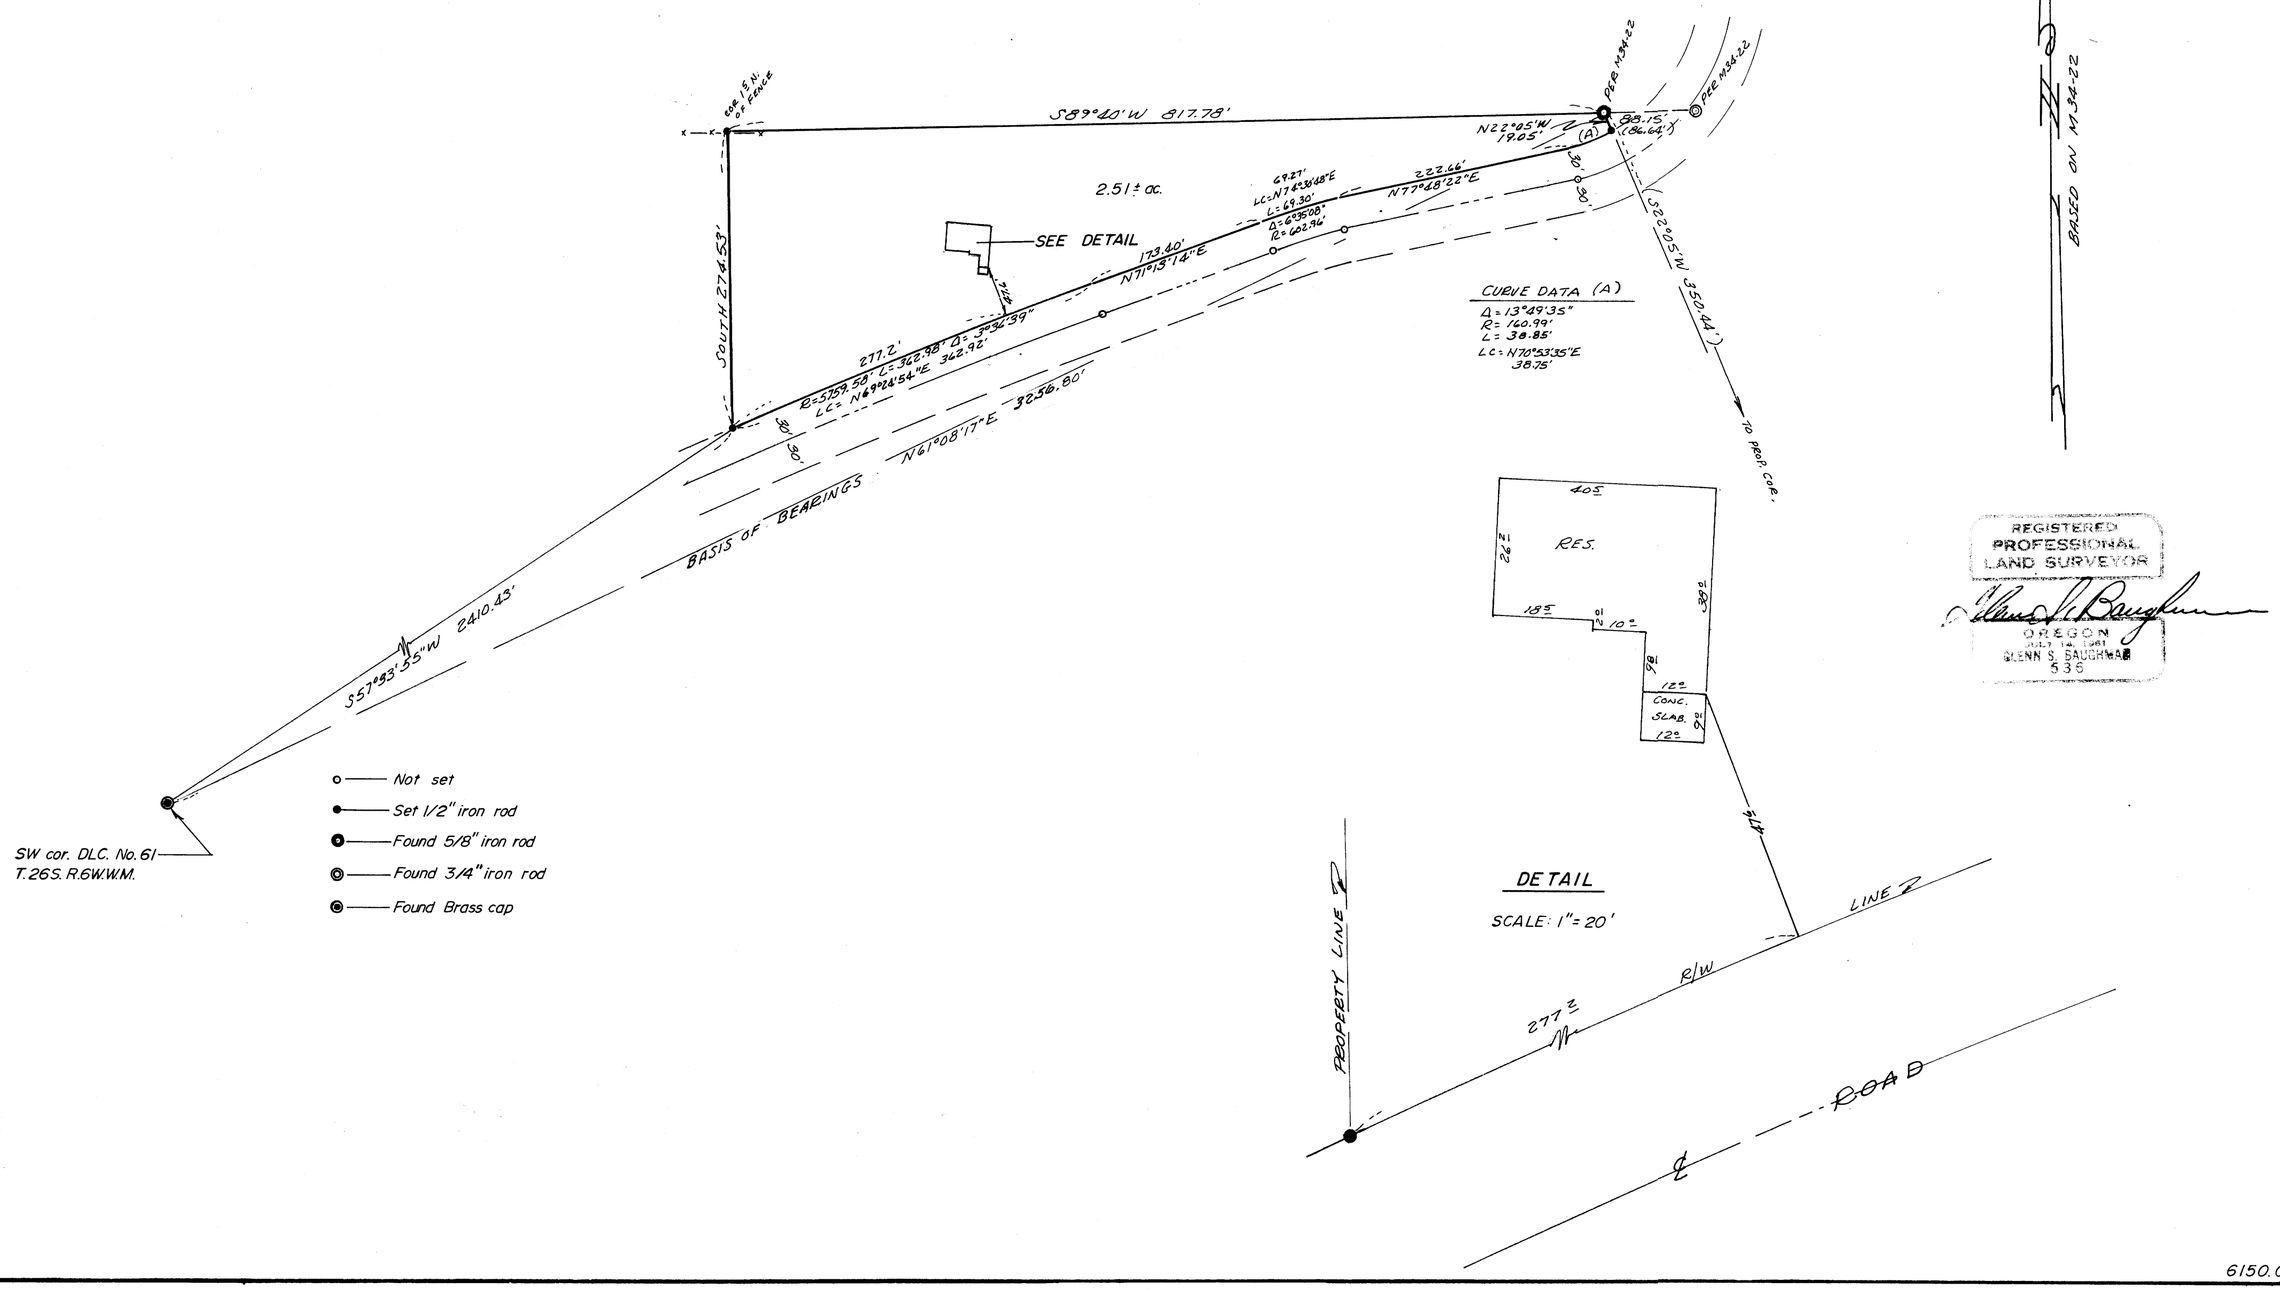

6150.0053

MAP FILE M68-5