FILED
RECEIVED
DEC 21 1977
COUNTY SURVEYOR
DOUGLAS COUNTY, ORE.

MAP FILE M68-7

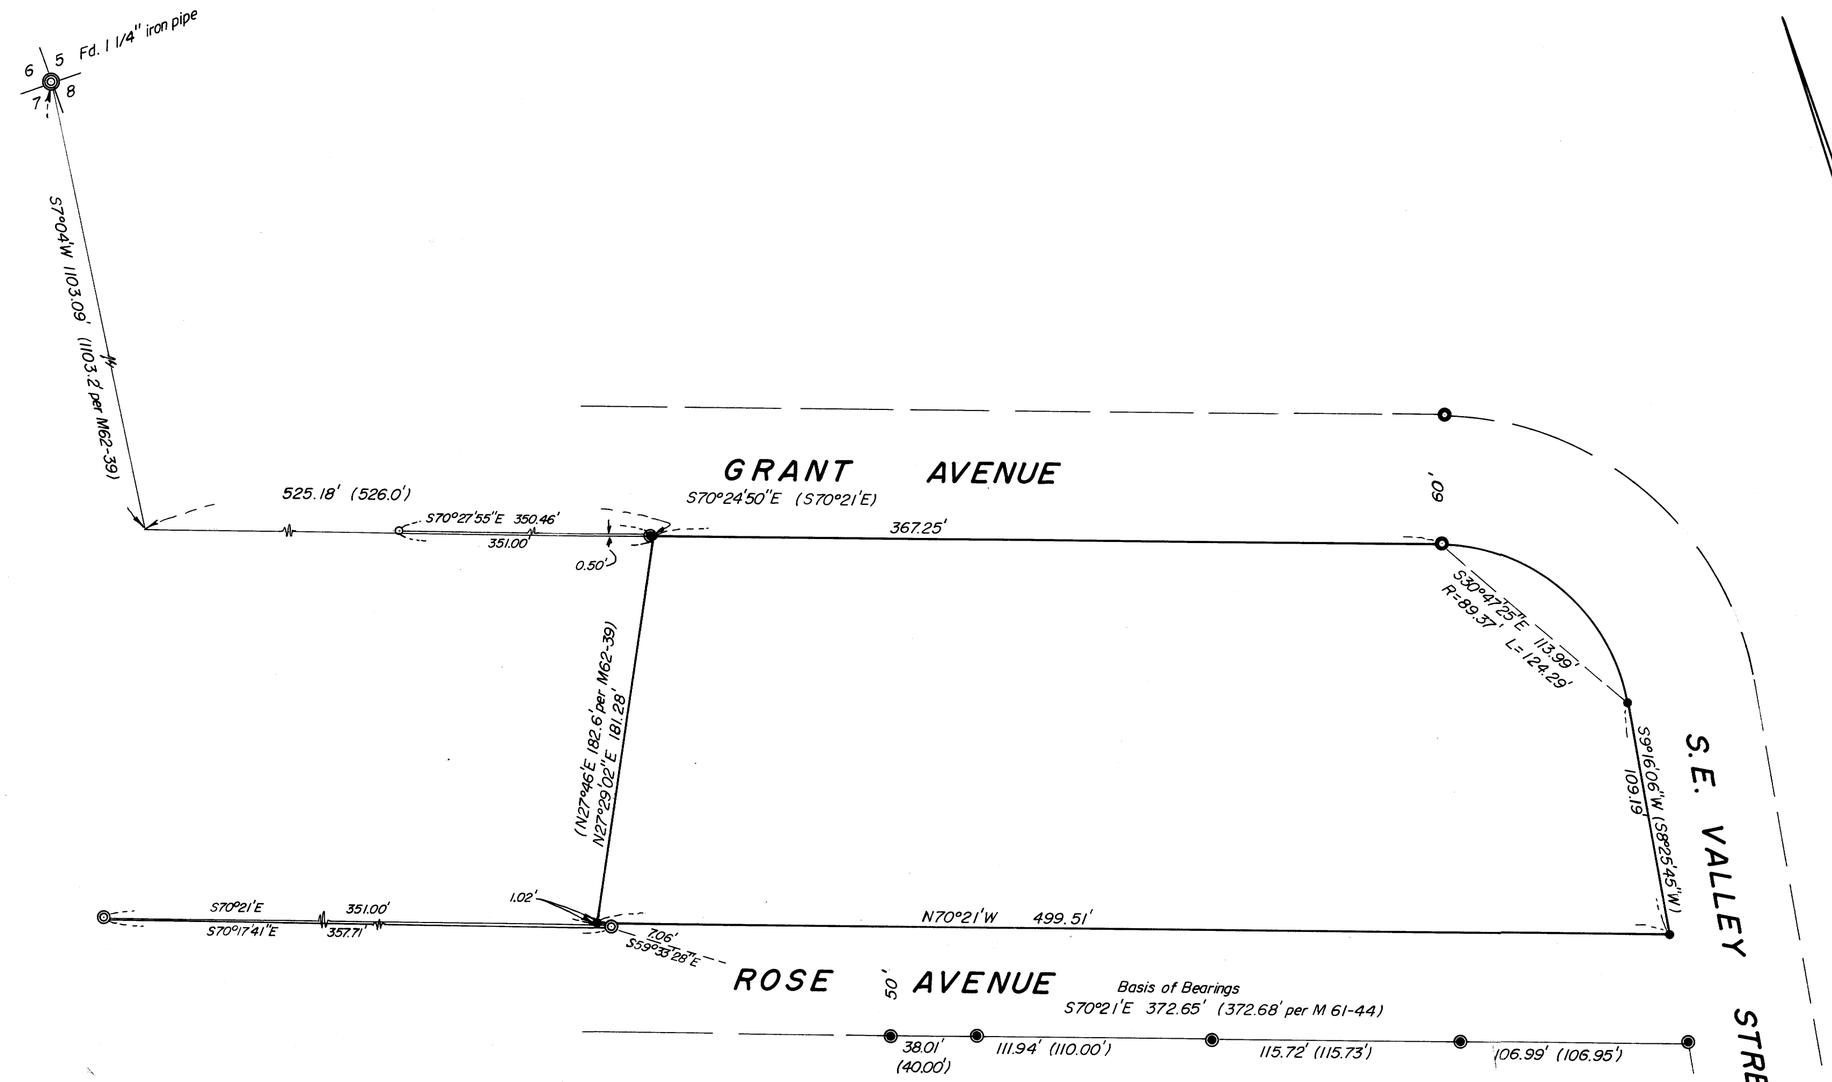


## LEGEND

- ● Set 1/2" iron rod
- ○ Found 1/2" iron rod
- ◎ Found 3/4" iron pipe
- ◉ Found 5/8" iron rod per M61-44
- ⊙ Found 3/4" iron rod

REGISTERED PROFESSIONAL LAND SURVEYOR
OREGON
JULY 12, 1971
GLENN S. BAUGHMAN
536

COUNTY SURVEYORS FILE DATA
DO NOT REMOVE FROM OFFICE

| | | |
|---|---|---|
| SURVEY FOR PROPERTY CORNERS IN SECTION 8, T.30S. R.5W.W.M. | | |
| FOR: S-TRI-C, EUGENE, OREGON<br>MARVIN GARDNER CONSTRUCTION, INC. | SCALE 1"=50' | DRAWN BY Eab<br>REVISED |
| BY: C & G ENGINEERING, INC.-ROSEBURG, OREGON | | |
| DATE 12/12/77 | APPROVED BY | DRAWING NUMBER 6140.0000-84 |

MADE IN U.S.A.

MAP FILE M68-7