COUNTY SURVEYORS FILE DATA
DO NOT REMOVE FROM OFFICE

FILED ✓
RECEIVED ✓✓
MAR 2 1978
COUNTY SURVEYOR
DOUGLAS COUNTY, ORE.
✓

SURVEY TO ESTABLISH AGREEMENT LINE SURVEY IN NW 1/4 OF THE SW 1/4 OF SECTION 19, TOWNSHIP 27 SOUTH, RANGE 5 WEST, WILL. MERIDIAN, CITY OF ROSEBURG, OREGON

SURVEY FOR JIM RICHMOND (ATTORNEY)
SURVEY BY BHW ENG. & SURVEYING
MARCH, 1978 SCALE: 1" = 50'

○ — SET 5/8" IRON ROD
○ — FD. MONUMENT

THIS SURVEY FILED TO SHOW CHANGE IN THAT AGREEMENT LINE SHOWN IN COUNTY SURVEYORS FILE NO. M68-54.

REGISTERED
PROFESSIONAL
LAND SURVEYOR
Romanso E. Ware
OREGON
NOV. 18, 1970
ROMANSO E. WARE
1005

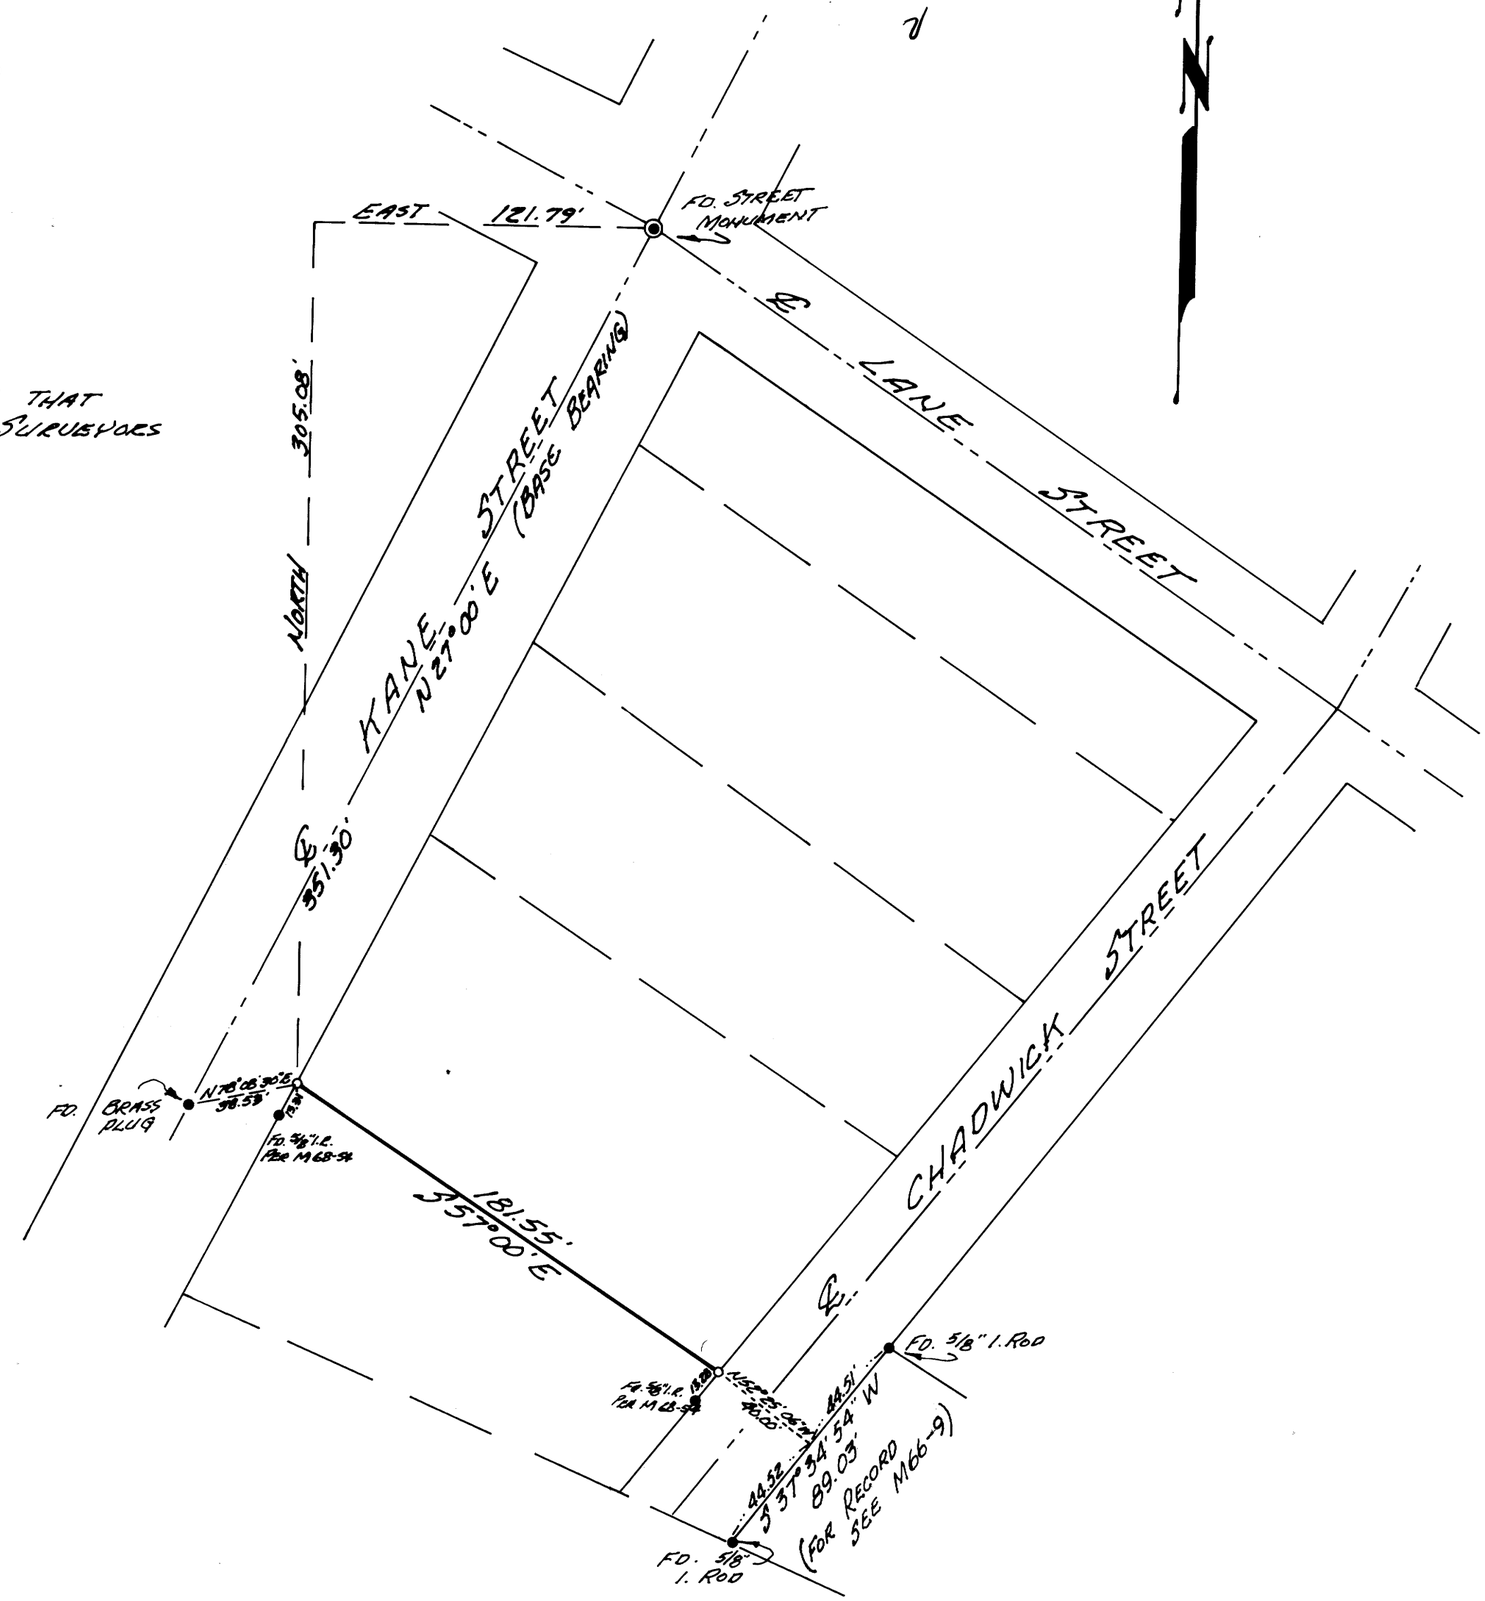

MAP FILE M68-74
MAP FILE M68-74