COUNTY SURVEYORS FILE DATA
DO NOT REMOVE FROM OFFICE

SURVEY TO SET PROPERTY CORNERS

IN LOTS 14 & 15, THORNTONS ADDITION BLOCK 2 - SEC. 19, T.27S.R.5W.W.M.

FOR: ROBERT BURZYNSKI

BY: BAUGHMAN TECHNICAL SERVICES INC.

MAY 1978 — SCALE: 1"=20'

FILED
RECEIVED
MAY 10 1978
COUNTY SURVEYOR
DOUGLAS COUNTY, ORE.

MAP FILE M62-72

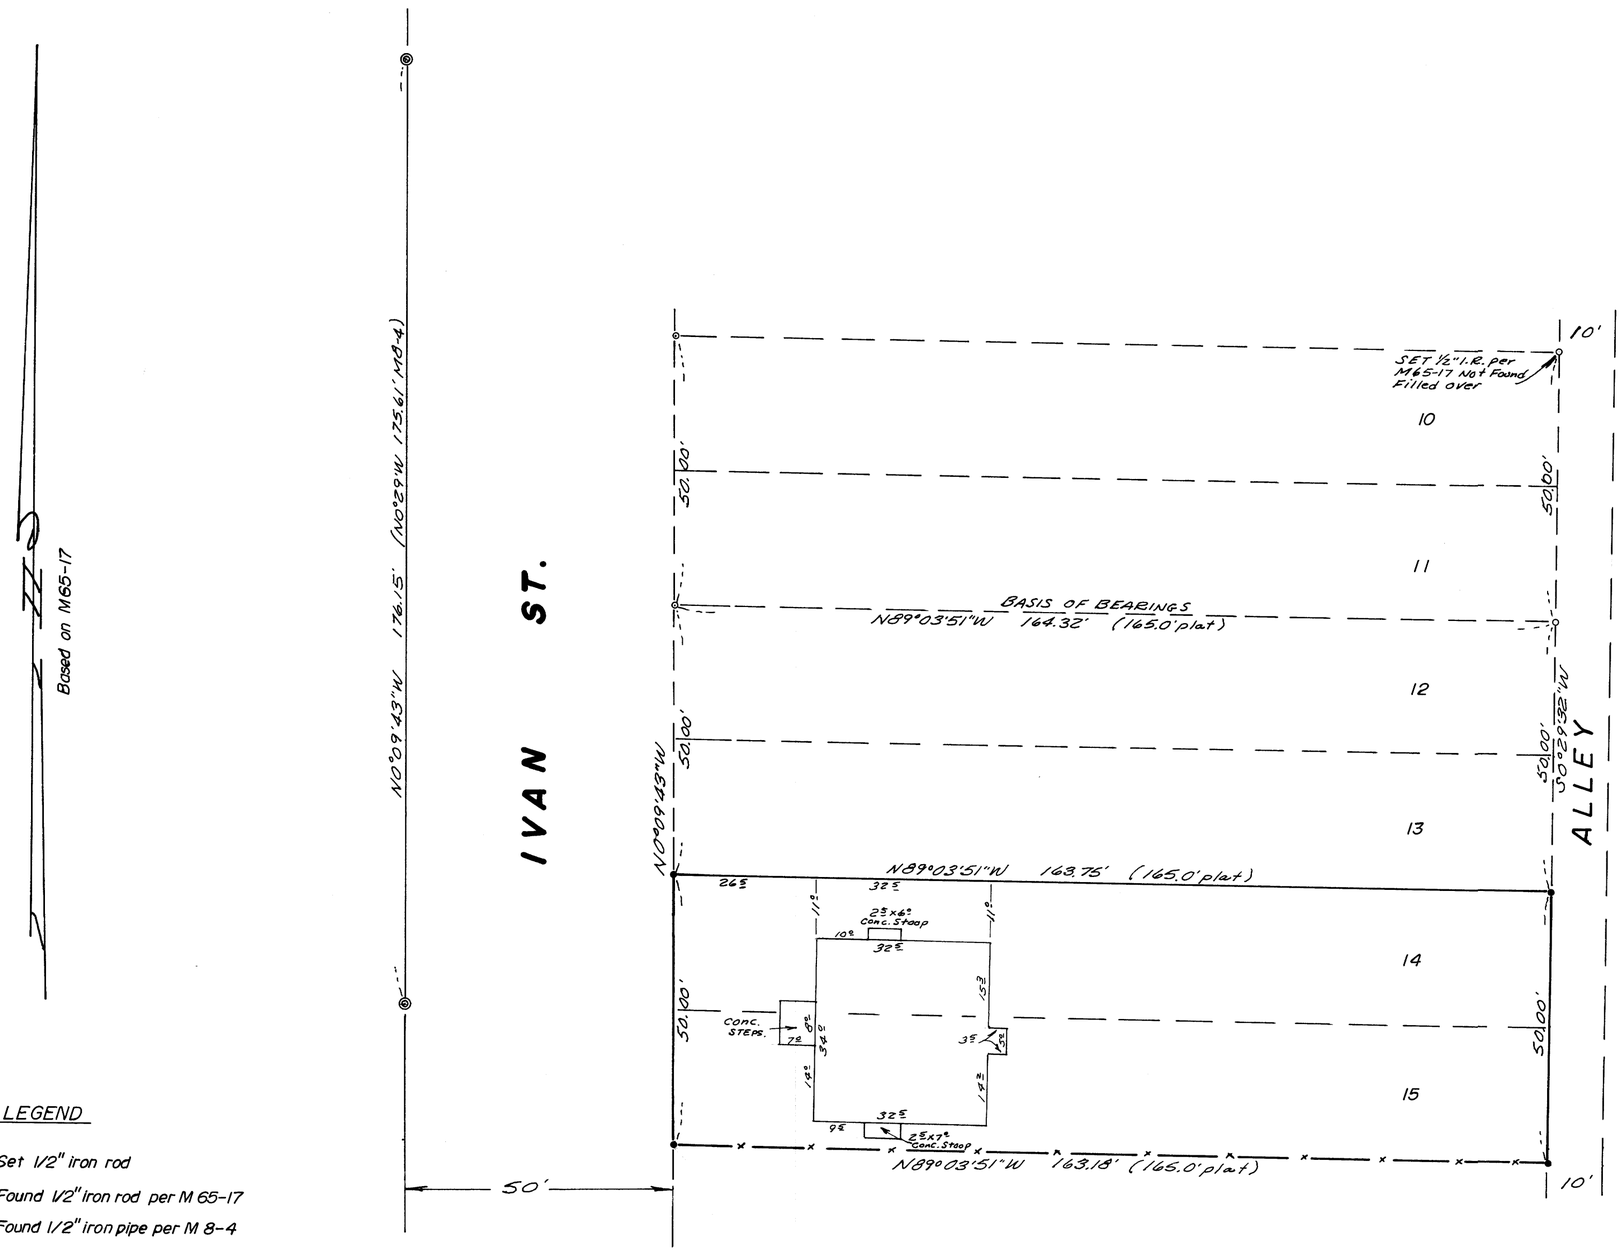

LEGEND

- ● —— Set 1/2" iron rod
- ○ —— Found 1/2" iron rod per M 65-17
- ◎ —— Found 1/2" iron pipe per M 8-4

REGISTERED PROFESSIONAL LAND SURVEYOR
Glenn S. Baughman
OREGON
JULY 14, 1961
GLENN S. BAUGHMAN
536

MAP FILE M62-72

FM 3-66