COUNTY SURVEYORS FILE DATA
DO NOT REMOVE FROM OFFICE

FILED
RECEIVED
COUNTY SURVEYOR
DOUGLAS COUNTY, ORE.

MAP FILE M70-34

SURVEY OF DIVISION LINE

FOR

RICHARD GAMEGAN, WAYNE WILCOX & TOM WEATHERS

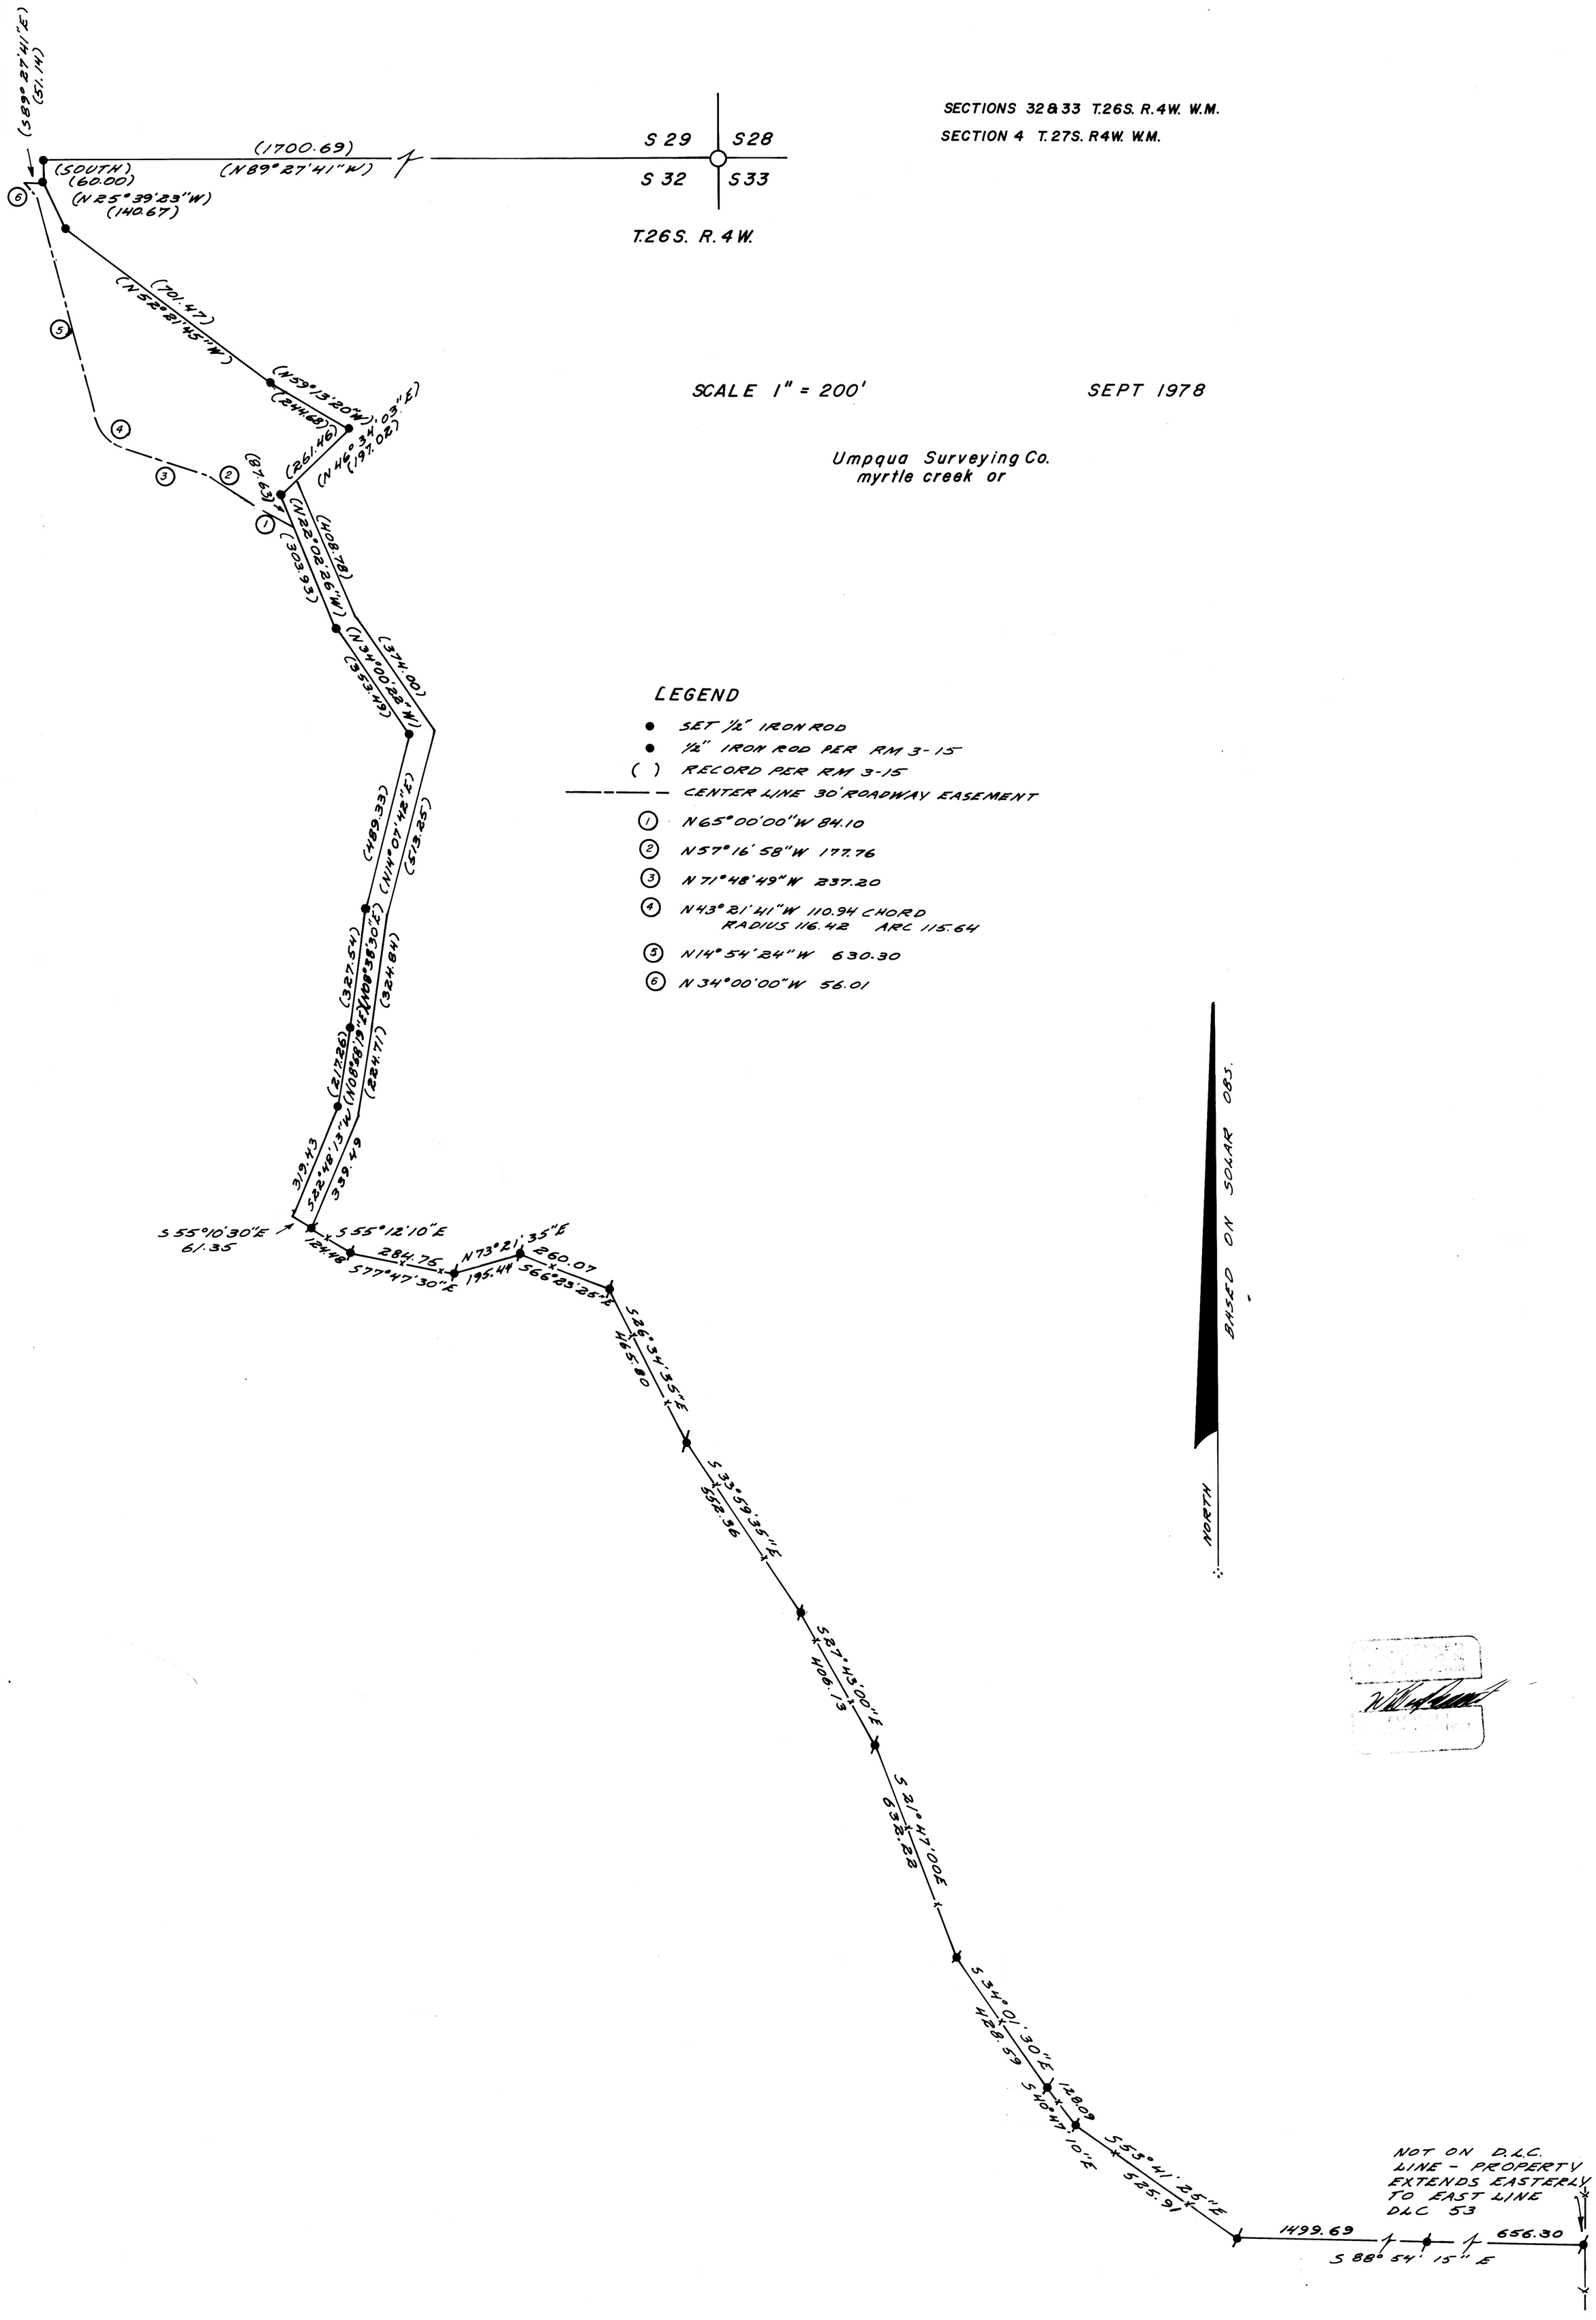

SECTIONS 32 & 33 T.26S. R.4W. W.M.
SECTION 4 T.27S. R4W. W.M.

SCALE 1" = 200'

SEPT 1978

Umpqua Surveying Co.
myrtle creek or

LEGEND

- ● SET 1/2" IRON ROD
- ● 1/2" IRON ROD PER RM 3-15
- ( ) RECORD PER RM 3-15
- ——— CENTER LINE 30' ROADWAY EASEMENT
- (1) N65°00'00"W 84.10
- (2) N57°16'58"W 177.76
- (3) N71°48'49"W 237.20
- (4) N43°21'41"W 110.94 CHORD RADIUS 116.42 ARC 115.64
- (5) N14°54'24"W 630.30
- (6) N34°00'00"W 56.01

COUNTY SURVEYORS FILE DATA
DO NOT REMOVE FROM OFFICE

MAP FILE M70-34