COUNTY SURVEYORS FILE DATA
DO NOT REMOVE FROM OFFICE

K+E CRYSTALENE ® 10 9458 ARCHITECTS' STANDARD FORM

MAP FILE M 70-35

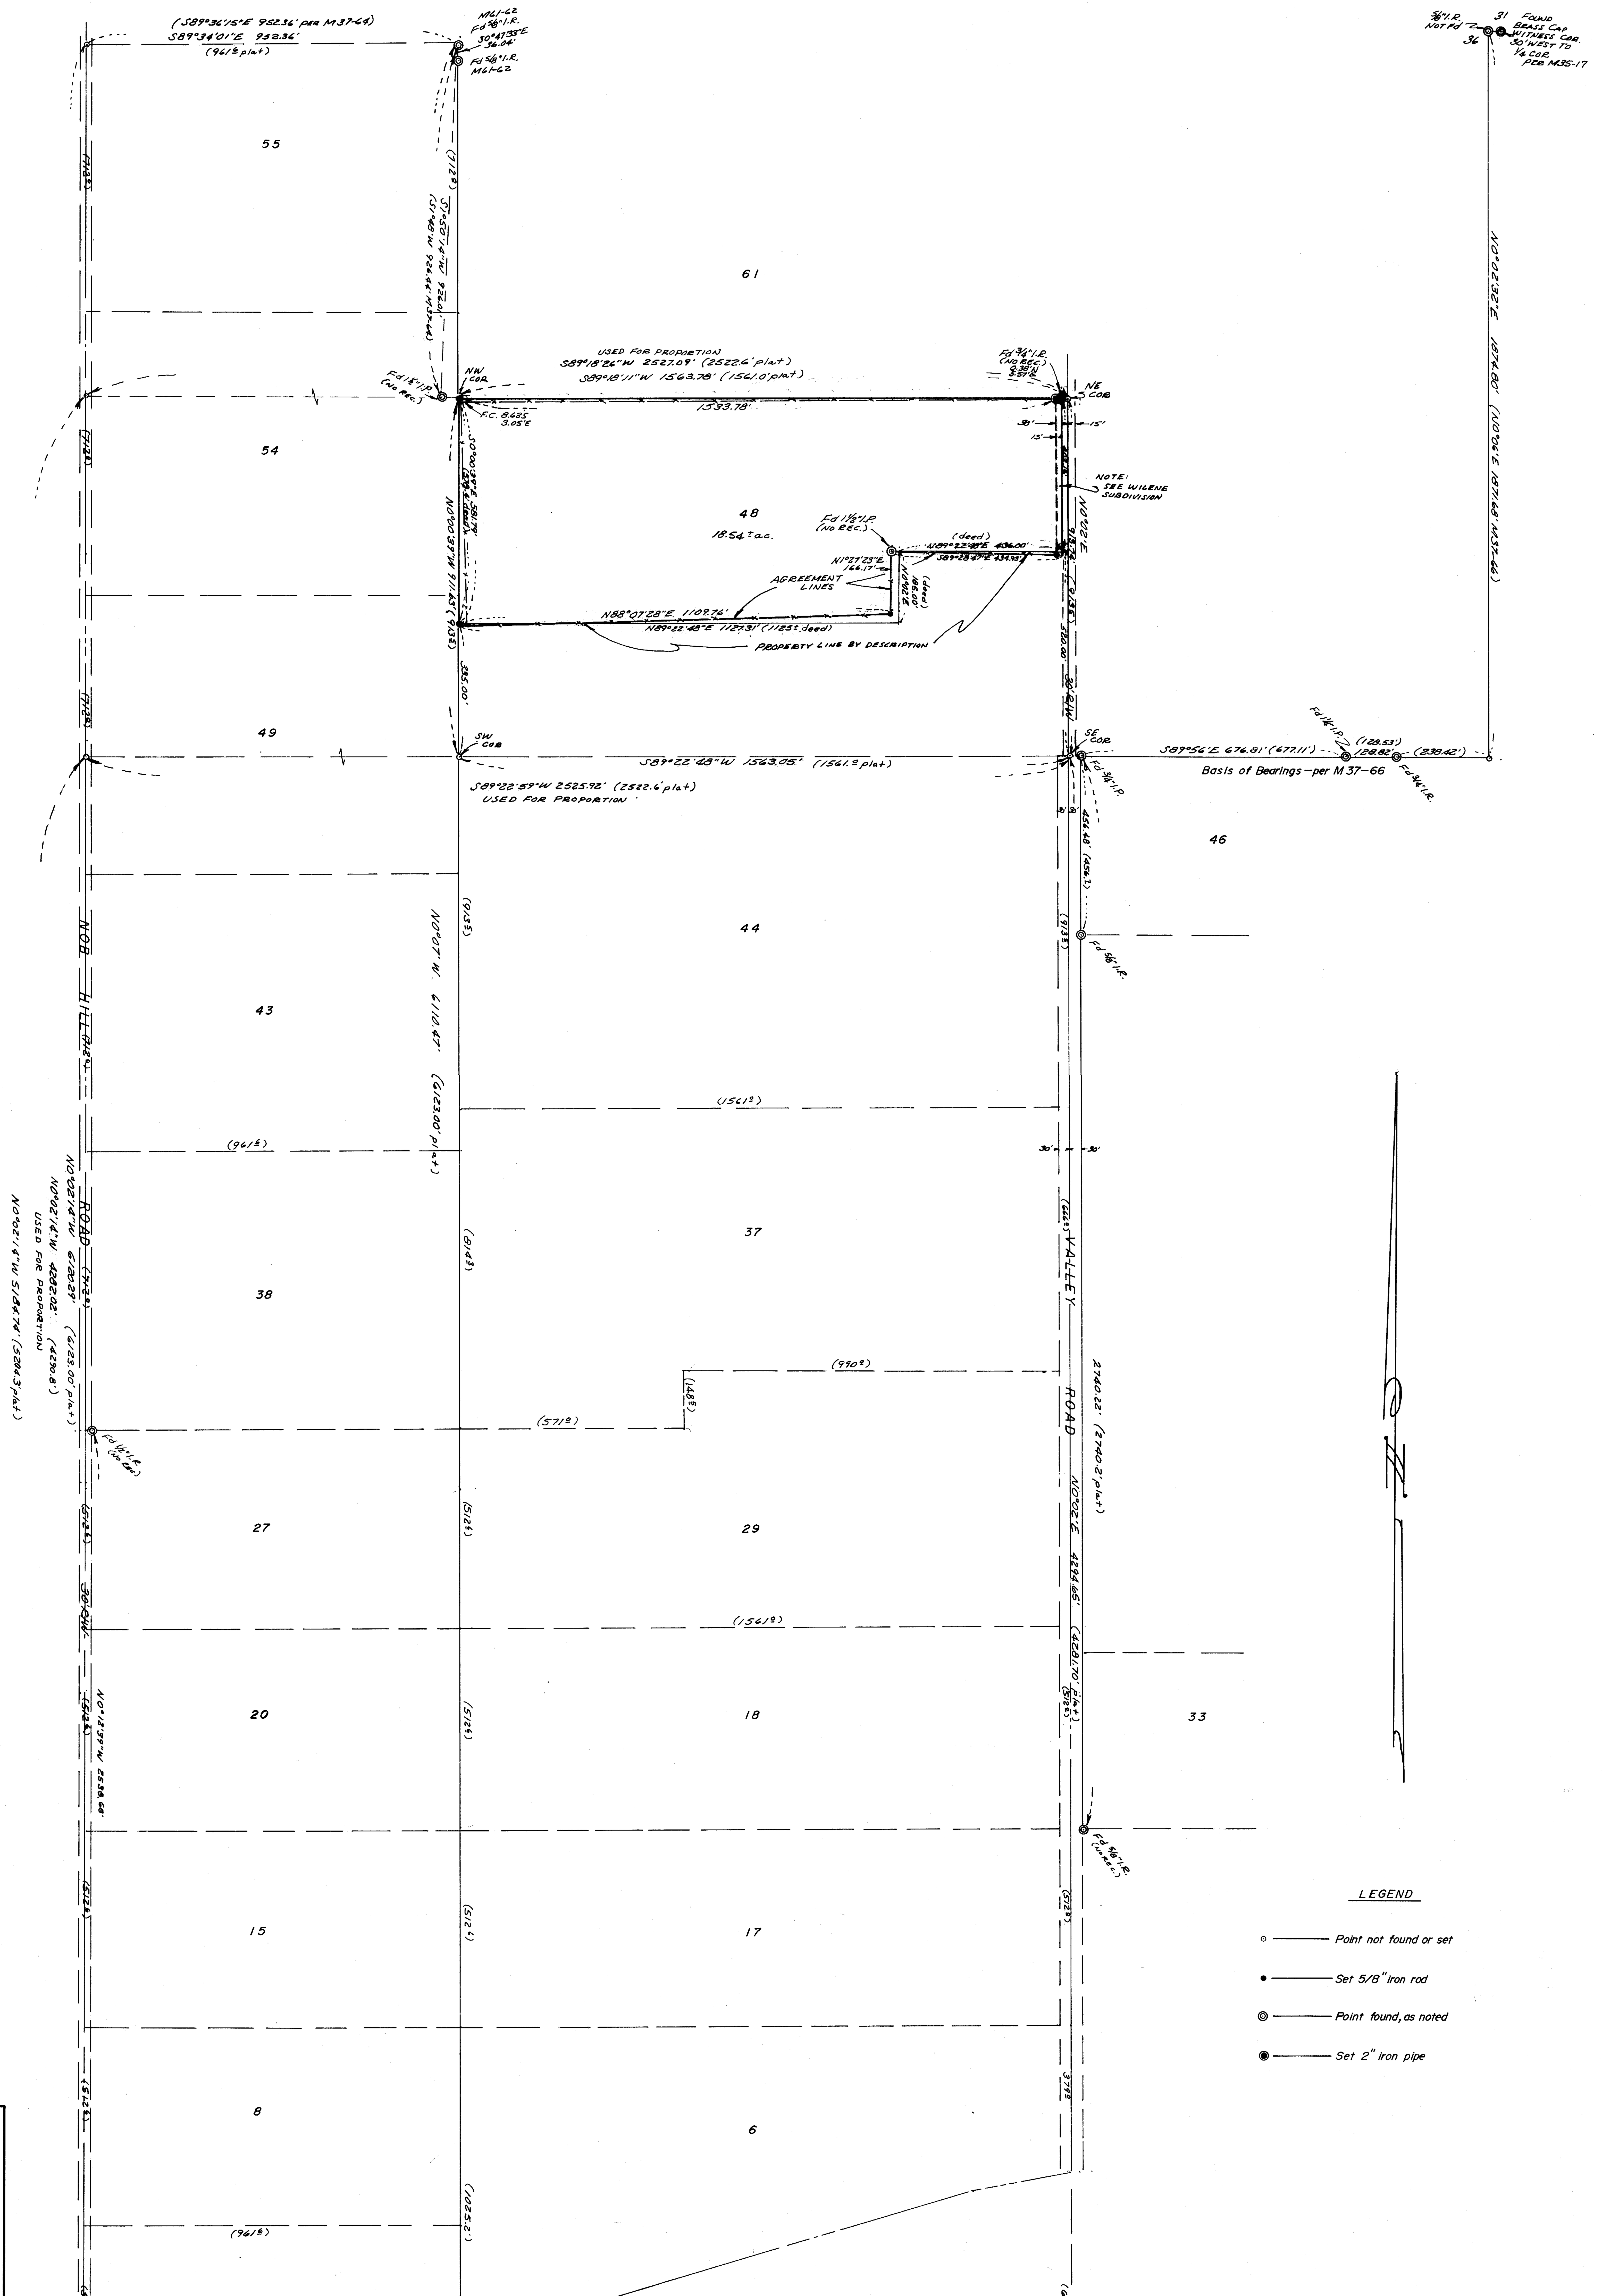

REGISTERED PROFESSIONAL LAND SURVEYOR
OREGON
JULY 14, 1967
GLENN S. BAUGHMAN
536

SURVEY FOR PROPERTY CORNERS–IN LOT 48 MELROSE ORCHARDS–SEC. 36, T.26S. R.7W.W.M.		
FOR: DUANE BROWN	SCALE 1"=200'	DRAWN BY Eab
		REVISED
BY: BAUGHMAN TECHNICAL SERVICES INC.		
DATE 7/26/78	APPROVED BY	DRAWING NUMBER FM 1-57

MAP FILE M 70-35

MADE IN U.S.A.

FILED
RECEIVED
OCT 9 1978
COUNTY SURVEYOR
DOUGLAS COUNTY, ORE.

COUNTY SURVEYORS FILE DATA
DO NOT REMOVE FROM OFFICE