MAP FILE

SURVEY IN SECTION 1, T24S, R7W, W.M.

E 12

FOR: ROY SCOTT
BY: BHW ENGINEERING & SURVEYING

MARCH 1979
SCALE: 1" = 200'

• - FOUND 5/8" IRON ROD
○ - SET 5/8" IRON ROD

REGISTERED PROFESSIONAL LAND SURVEYOR
Romano E. Ware
OREGON
NOV. 18, 1970
ROMANO E. WARE
1005

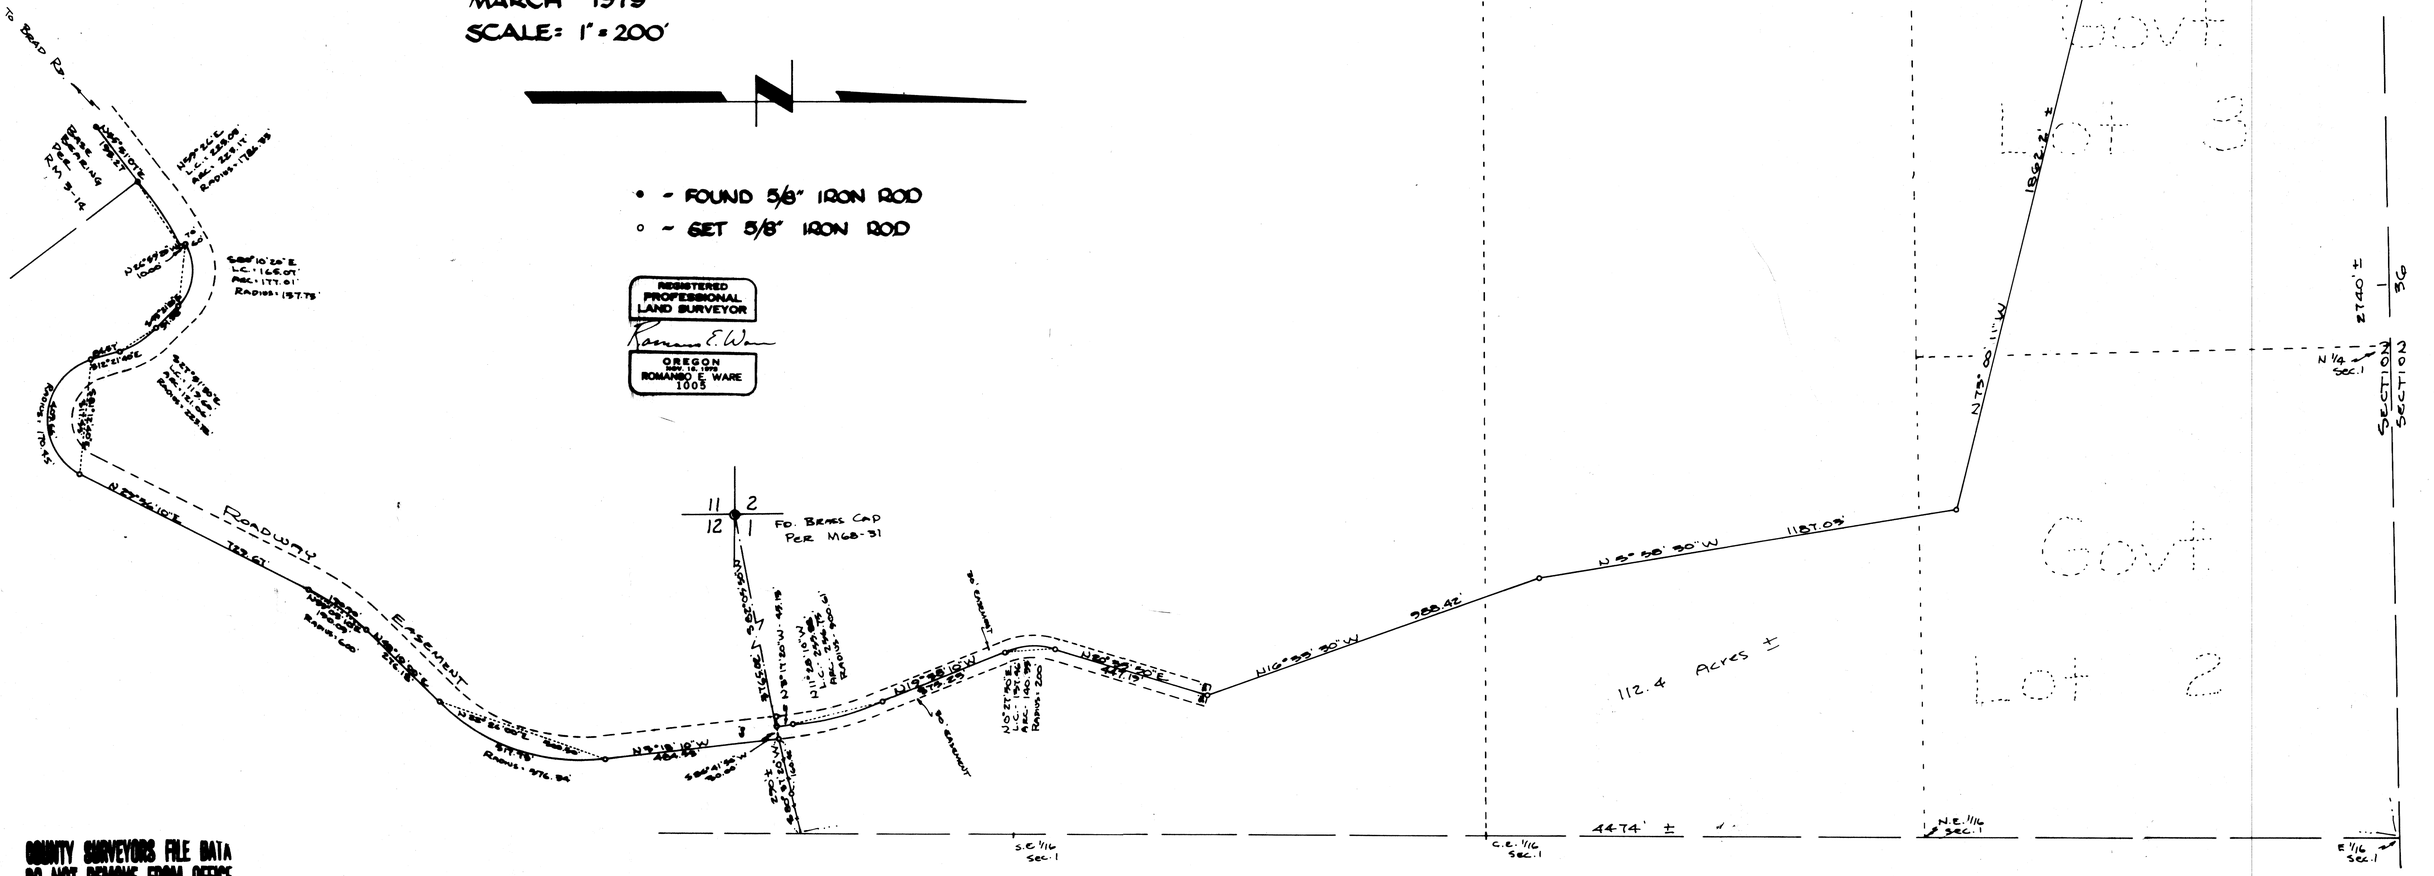

COUNTY SURVEYORS FILE DATA
DO NOT REMOVE FROM OFFICE

COUNTY SURVEYORS FILE DATA
DO NOT REMOVE FROM OFFICE
FILED
RECEIVED
MAR 19 1979
COUNTY SURVEYOR

MAP FILE