SILVER PEAK ROAD
IN
SEC. 35 & 2 T.30 & 31 S. R.6 W.
Petition of Frank Caine et al.

H. L. Eppstein — County Surveyor.
March 14, 1930 — Scale 1" = 100'.

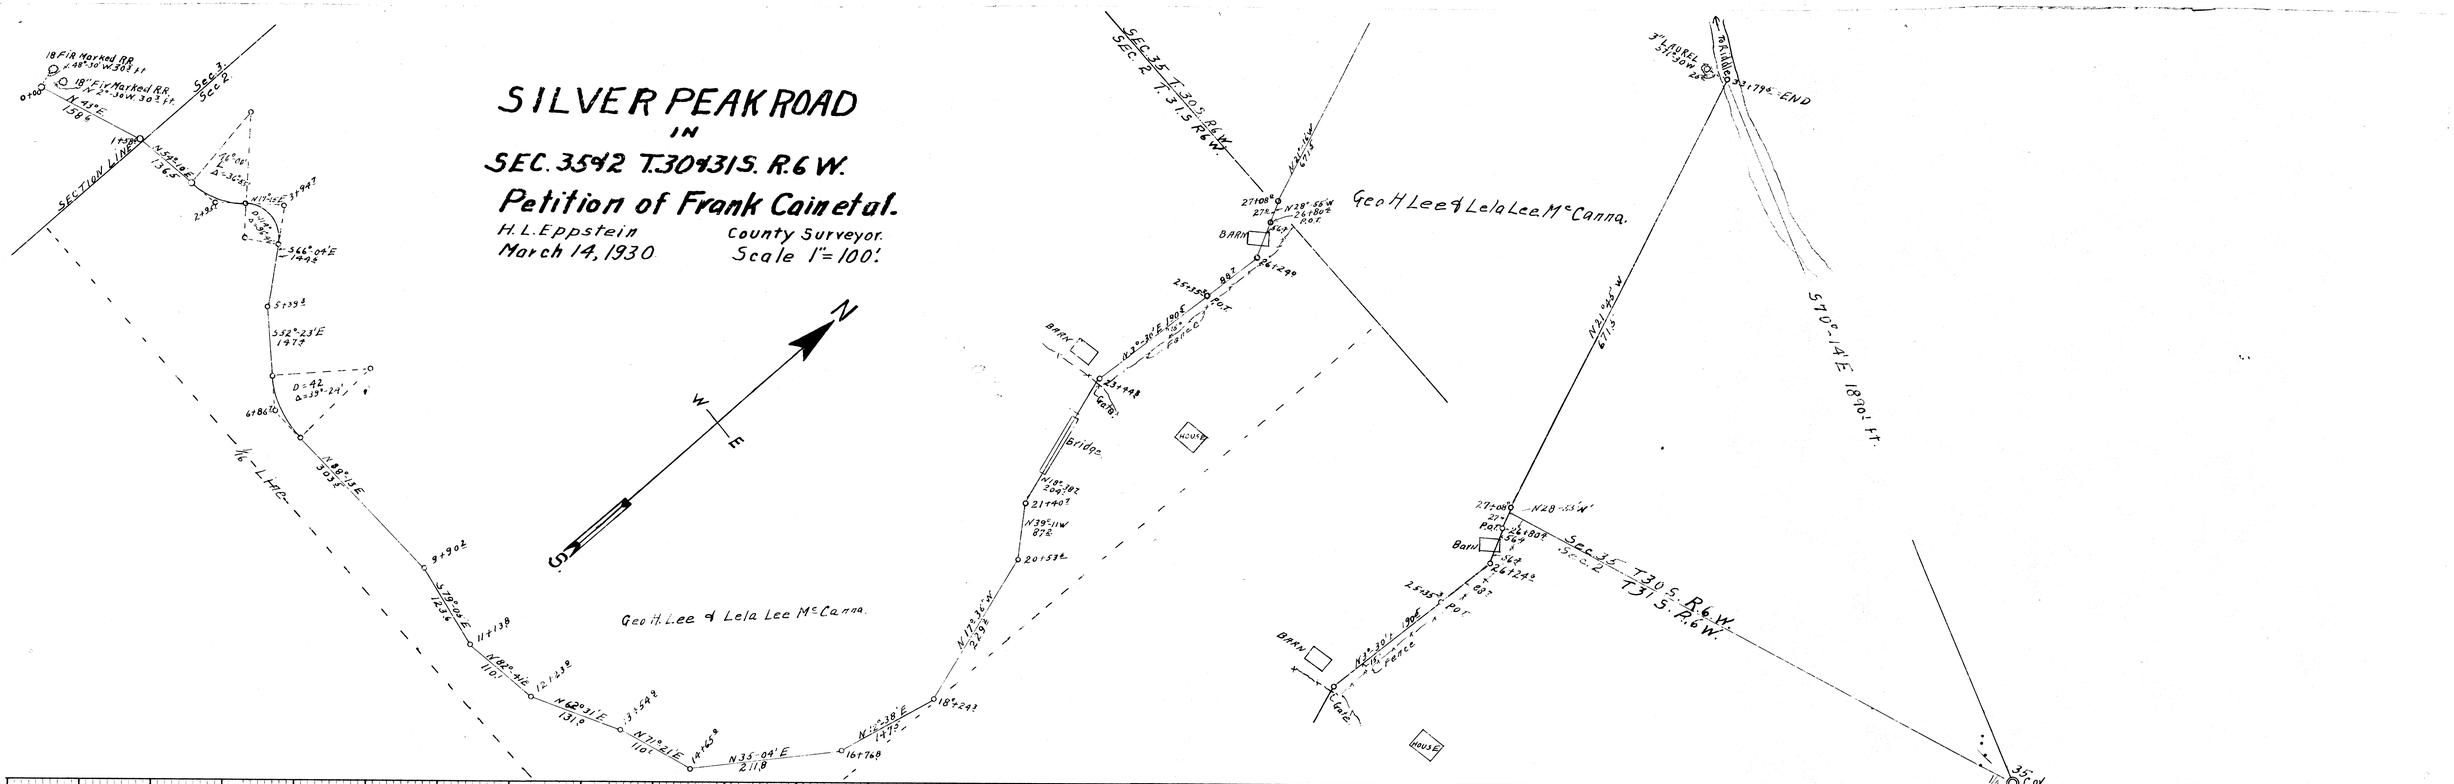

PRINTED IN U.S.A.
ON IMPERIAL TRACING CLOTH