SURVEY FOR ROBERT STENSON

IN LOTS 15 thru 17, BLOCK 36, AMENDED PLAT OF THE TOWNSITE OF SUTHERLIN – SECTION 17, T.25S. R.5W. W.M.

BY: BAUGHMAN TECHNICAL SERVICES INC.

MAY 1978 —— SCALE: 1"=50'

COUNTY SURVEYORS FILE DATA
DO NOT REMOVE FROM OFFICE

FILED ✓
RECEIVED nl
JUN 1 1978
COUNTY SURVEYOR
DOUGLAS COUNTY, ORE.
nl

MAP FILE M.71-20

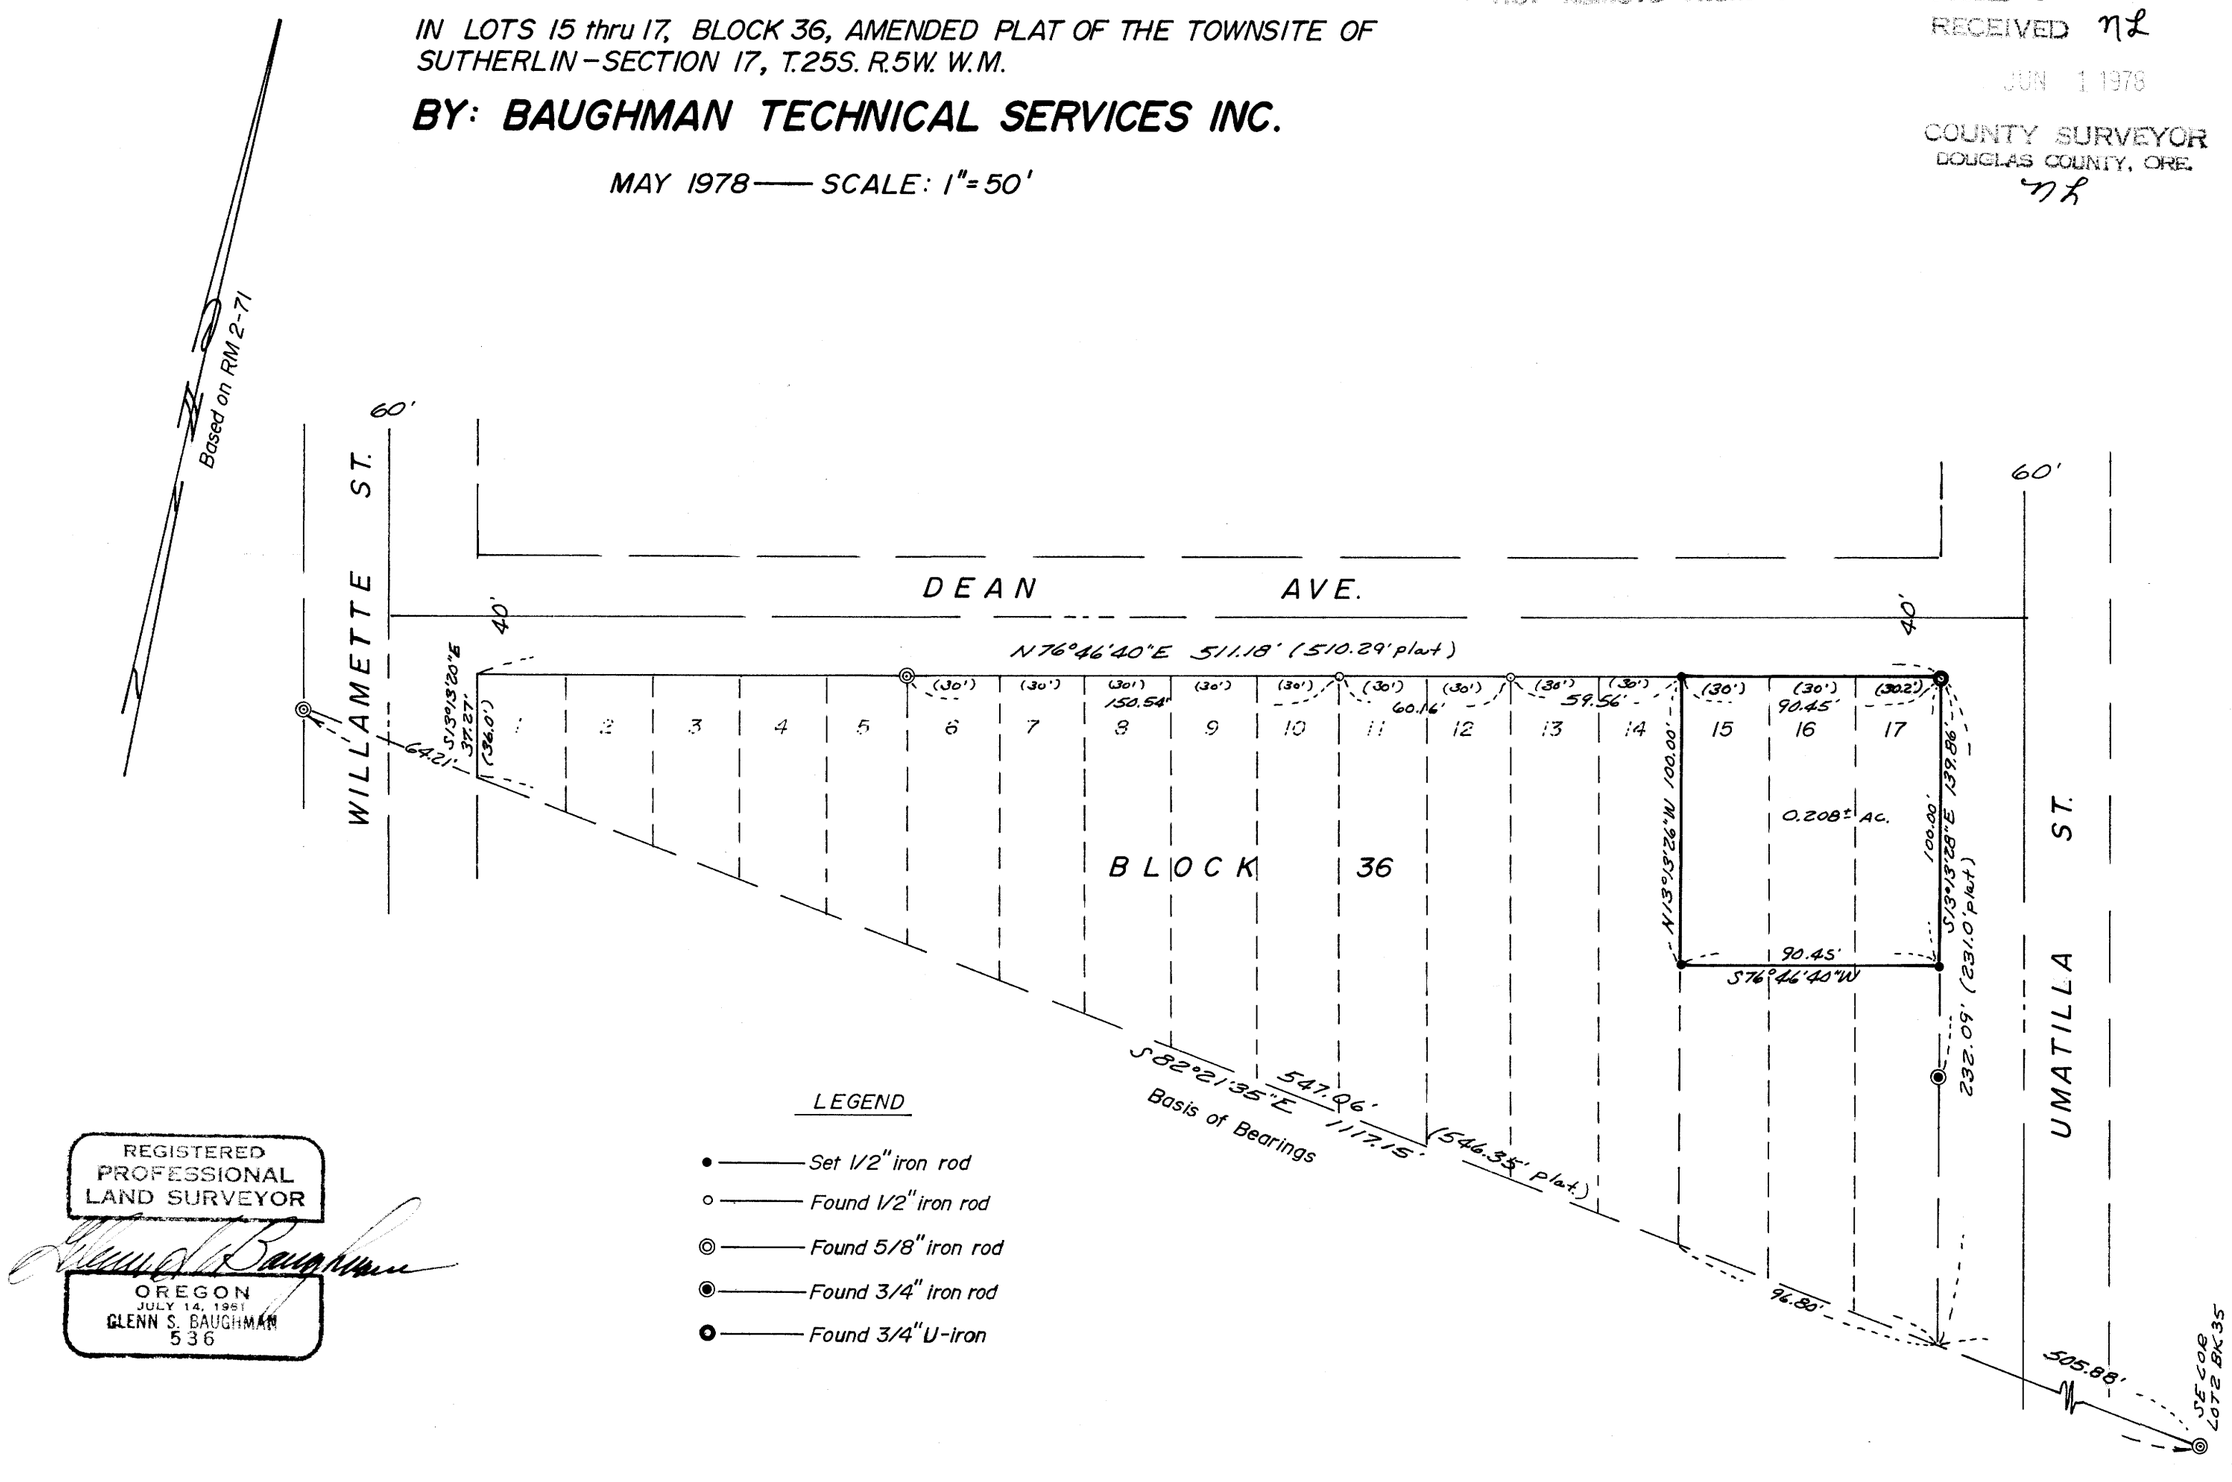

REGISTERED
PROFESSIONAL
LAND SURVEYOR
OREGON
JULY 14, 1961
GLENN S. BAUGHMAN
536

FM 4-788

MAP FILE M.71-20