SURVEY FOR DESCRIPTION

COUNTY SURVEYORS FILE DATA
DO NOT REMOVE FROM OFFICE

IN SECTION 16 T.27S. R.5W.W.M. – JULY 1978

FOR: ELDON HOWARD
BY: BAUGHMAN SURVEYING SERVICES INC.

SCALE: 1" = 100'

FILED
RECEIVED
JUL 17 1978
COUNTY SURVEYOR
DOUGLAS COUNTY, ORE.
TB

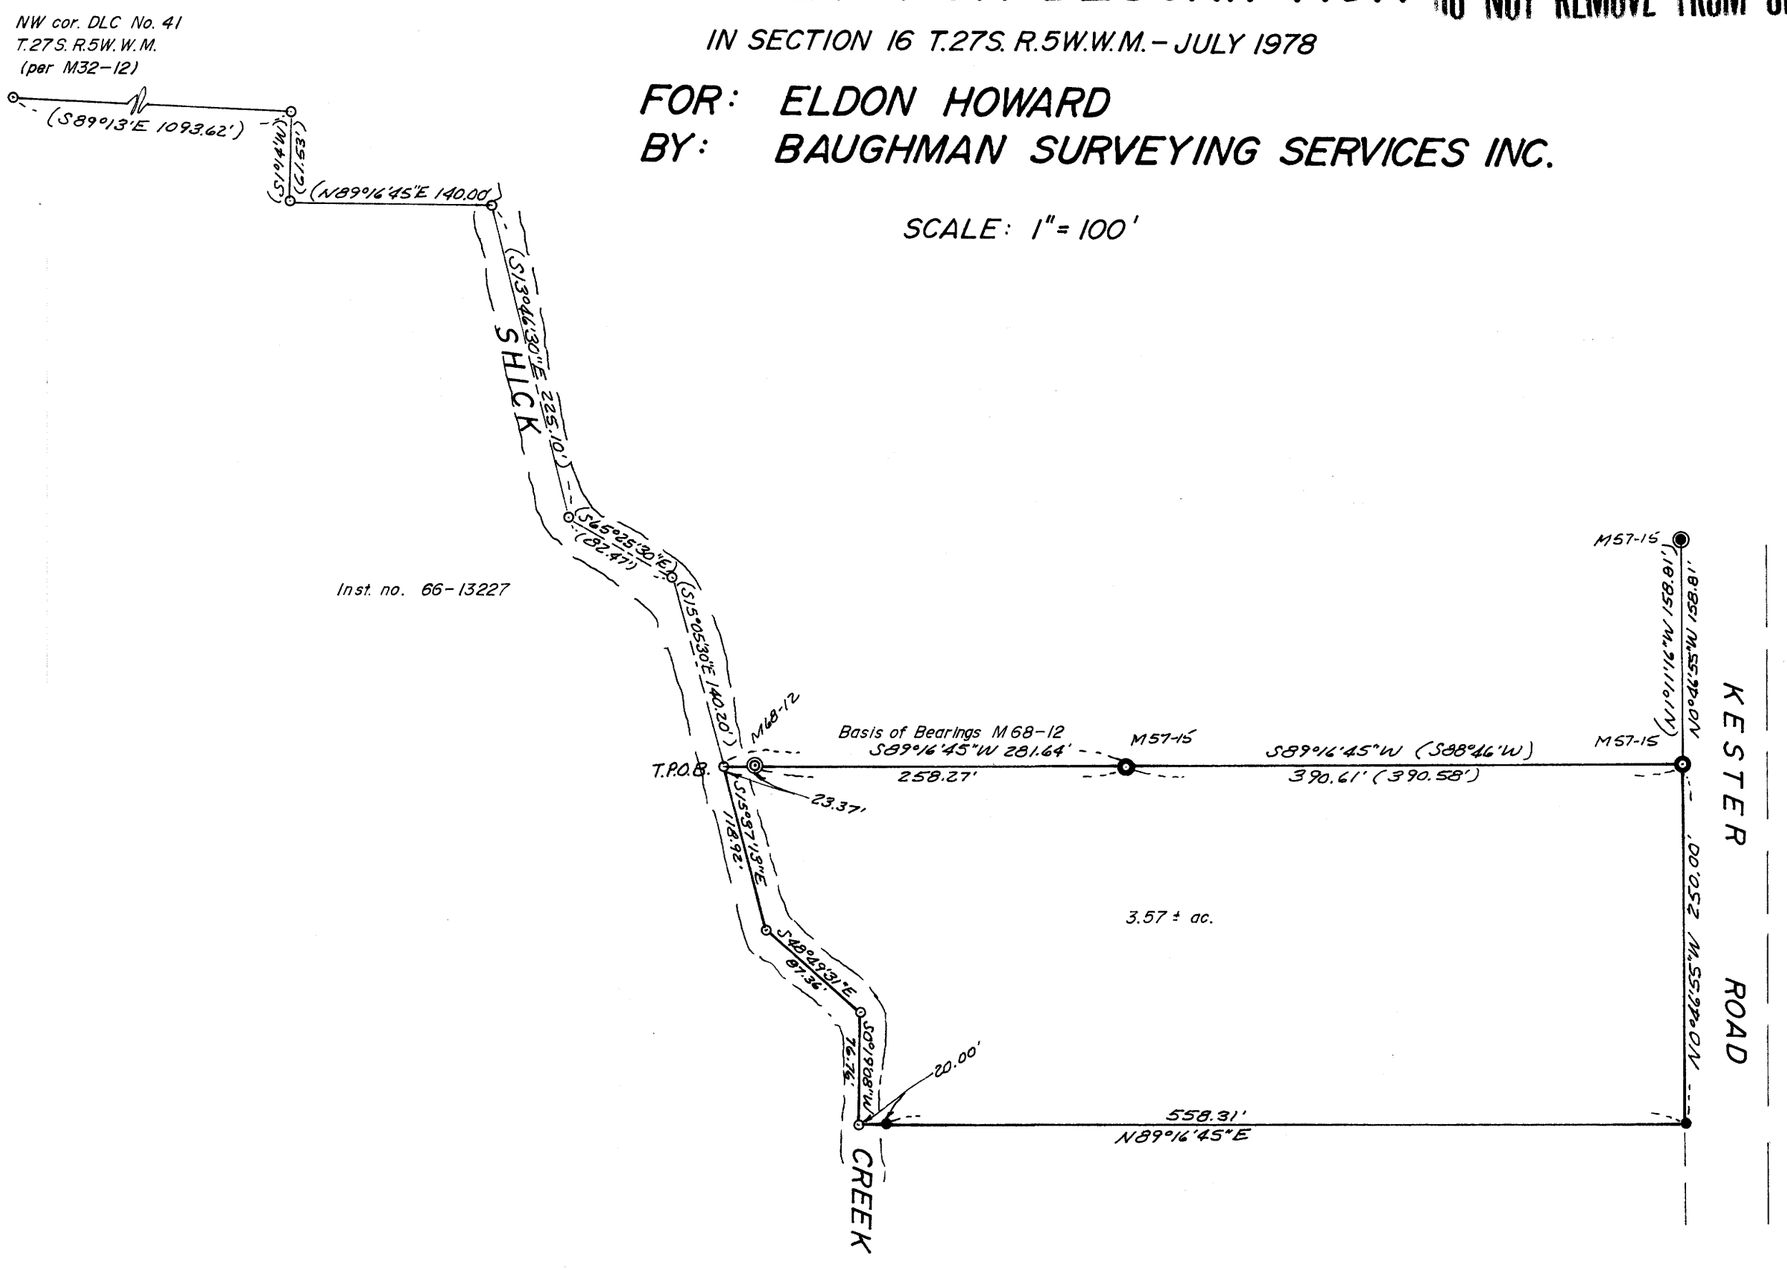

REGISTERED
PROFESSIONAL
LAND SURVEYOR
OREGON
JULY 14, 1981
GLENN S. BAUGHMAN
536

LEGEND

- not found or set
- Set 1/2" iron rod
- Found 1/2" iron rod
- Found 5/8" iron rod
- Found 1/2" iron pipe

FM 4-800

MAP FILE M72 - 12

MAP FILE M72 - 12