COUNTY SURVEYORS FILE DATA
DO NOT REMOVE FROM OFFICE

SURVEY FOR DESCRIPTION

IN SECTION 24, T. 27S. R.7 W.W.M.

FOR: DALE GREEN

BY: MILLER ENGINEERING
6815 S.W. 170
ALOHA, OREGON

JANUARY 1979 SCALE: 1"= 200'

FILED
RECEIVED
FEB 23 1979
COUNTY SURVEYOR
DOUGLAS COUNTY, ORE.
TB

MAP FILE M-75-60

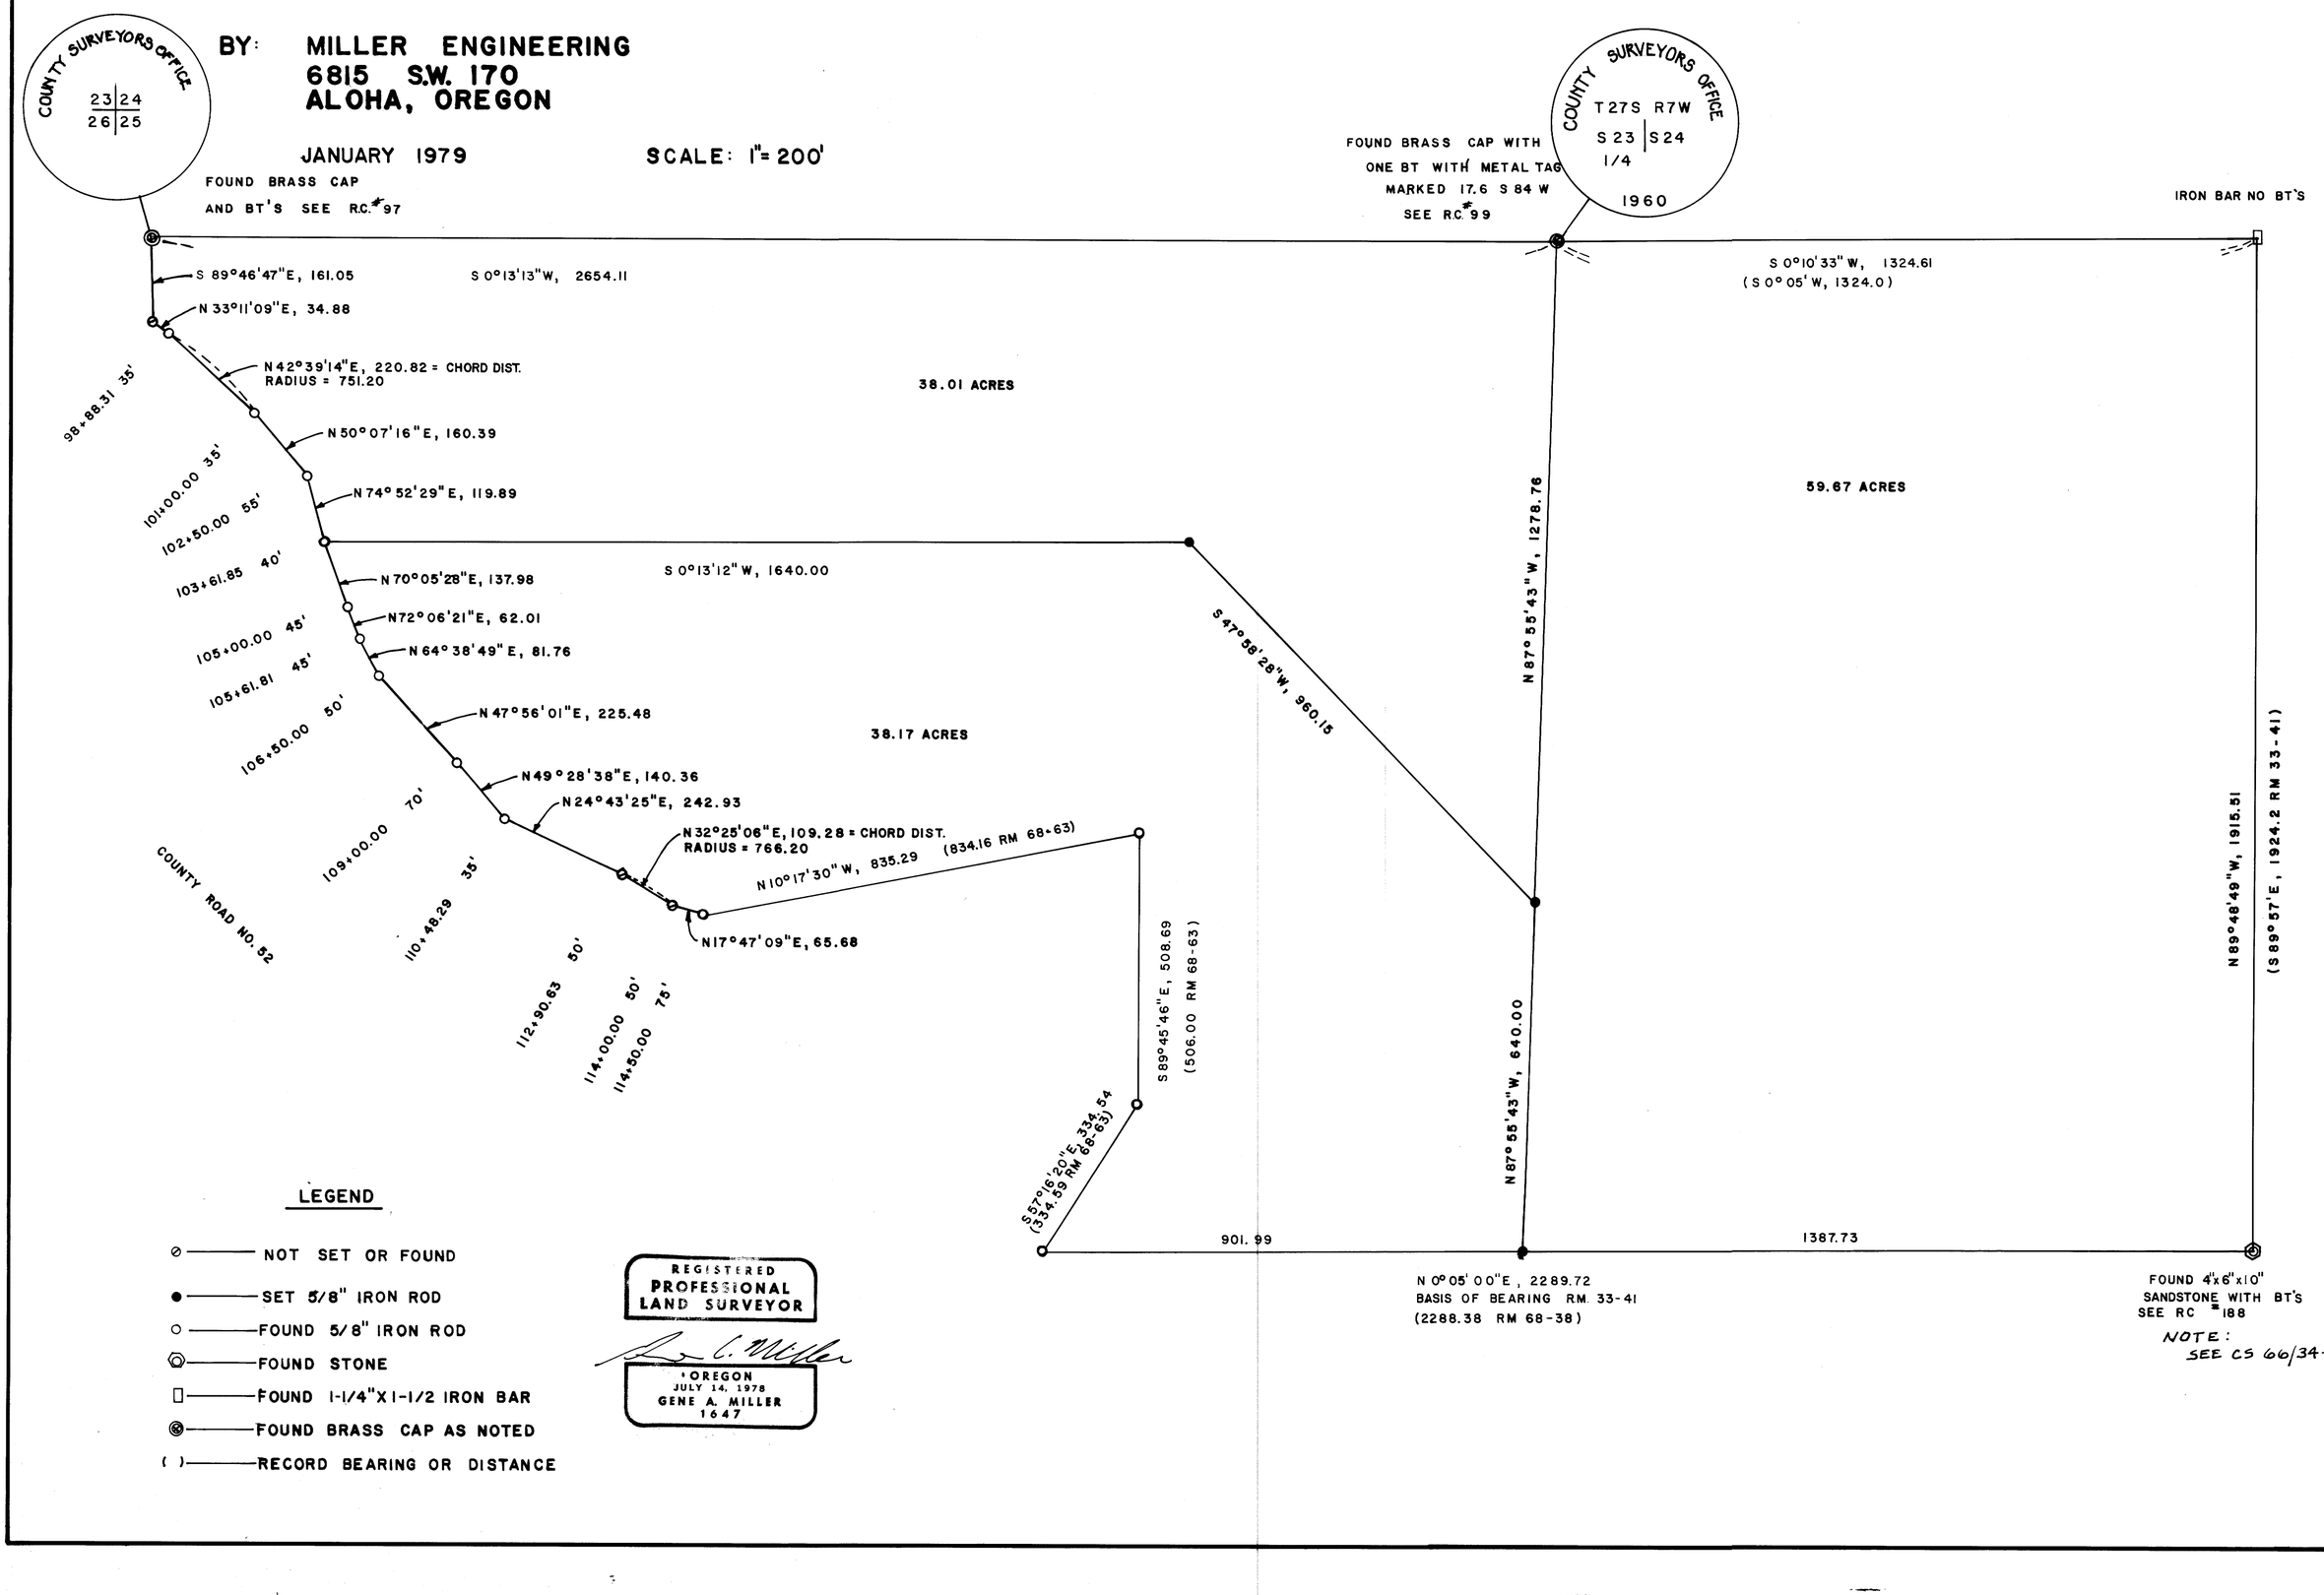

NOTE:
SEE CS 66/34-36

LEGEND

- ⊘ NOT SET OR FOUND
- ● SET 5/8" IRON ROD
- ○ FOUND 5/8" IRON ROD
- ⬡ FOUND STONE
- □ FOUND 1-1/4"X 1-1/2 IRON BAR
- ⊛ FOUND BRASS CAP AS NOTED
- ( ) RECORD BEARING OR DISTANCE

REGISTERED
PROFESSIONAL
LAND SURVEYOR

OREGON
JULY 14, 1978
GENE A. MILLER
1647

MAP FILE M-75-60