COUNTY SURVEYORS FILE DATA
DO NOT REMOVE FROM OFFICE

COUNTY SURVEYOR
DOUGLAS COUNTY, ORE.

SURVEY FOR R.T. HOWARD

SE 1/4, SE 1/4, SECTION 36, T.22S., R.5W., W.M.
NE 1/4, NE 1/4, SECTION 1, T.23S., R5W., W.M.
DOUGLAS COUNTY, OREGON
APRIL, 1979. SCALE 1"=100'

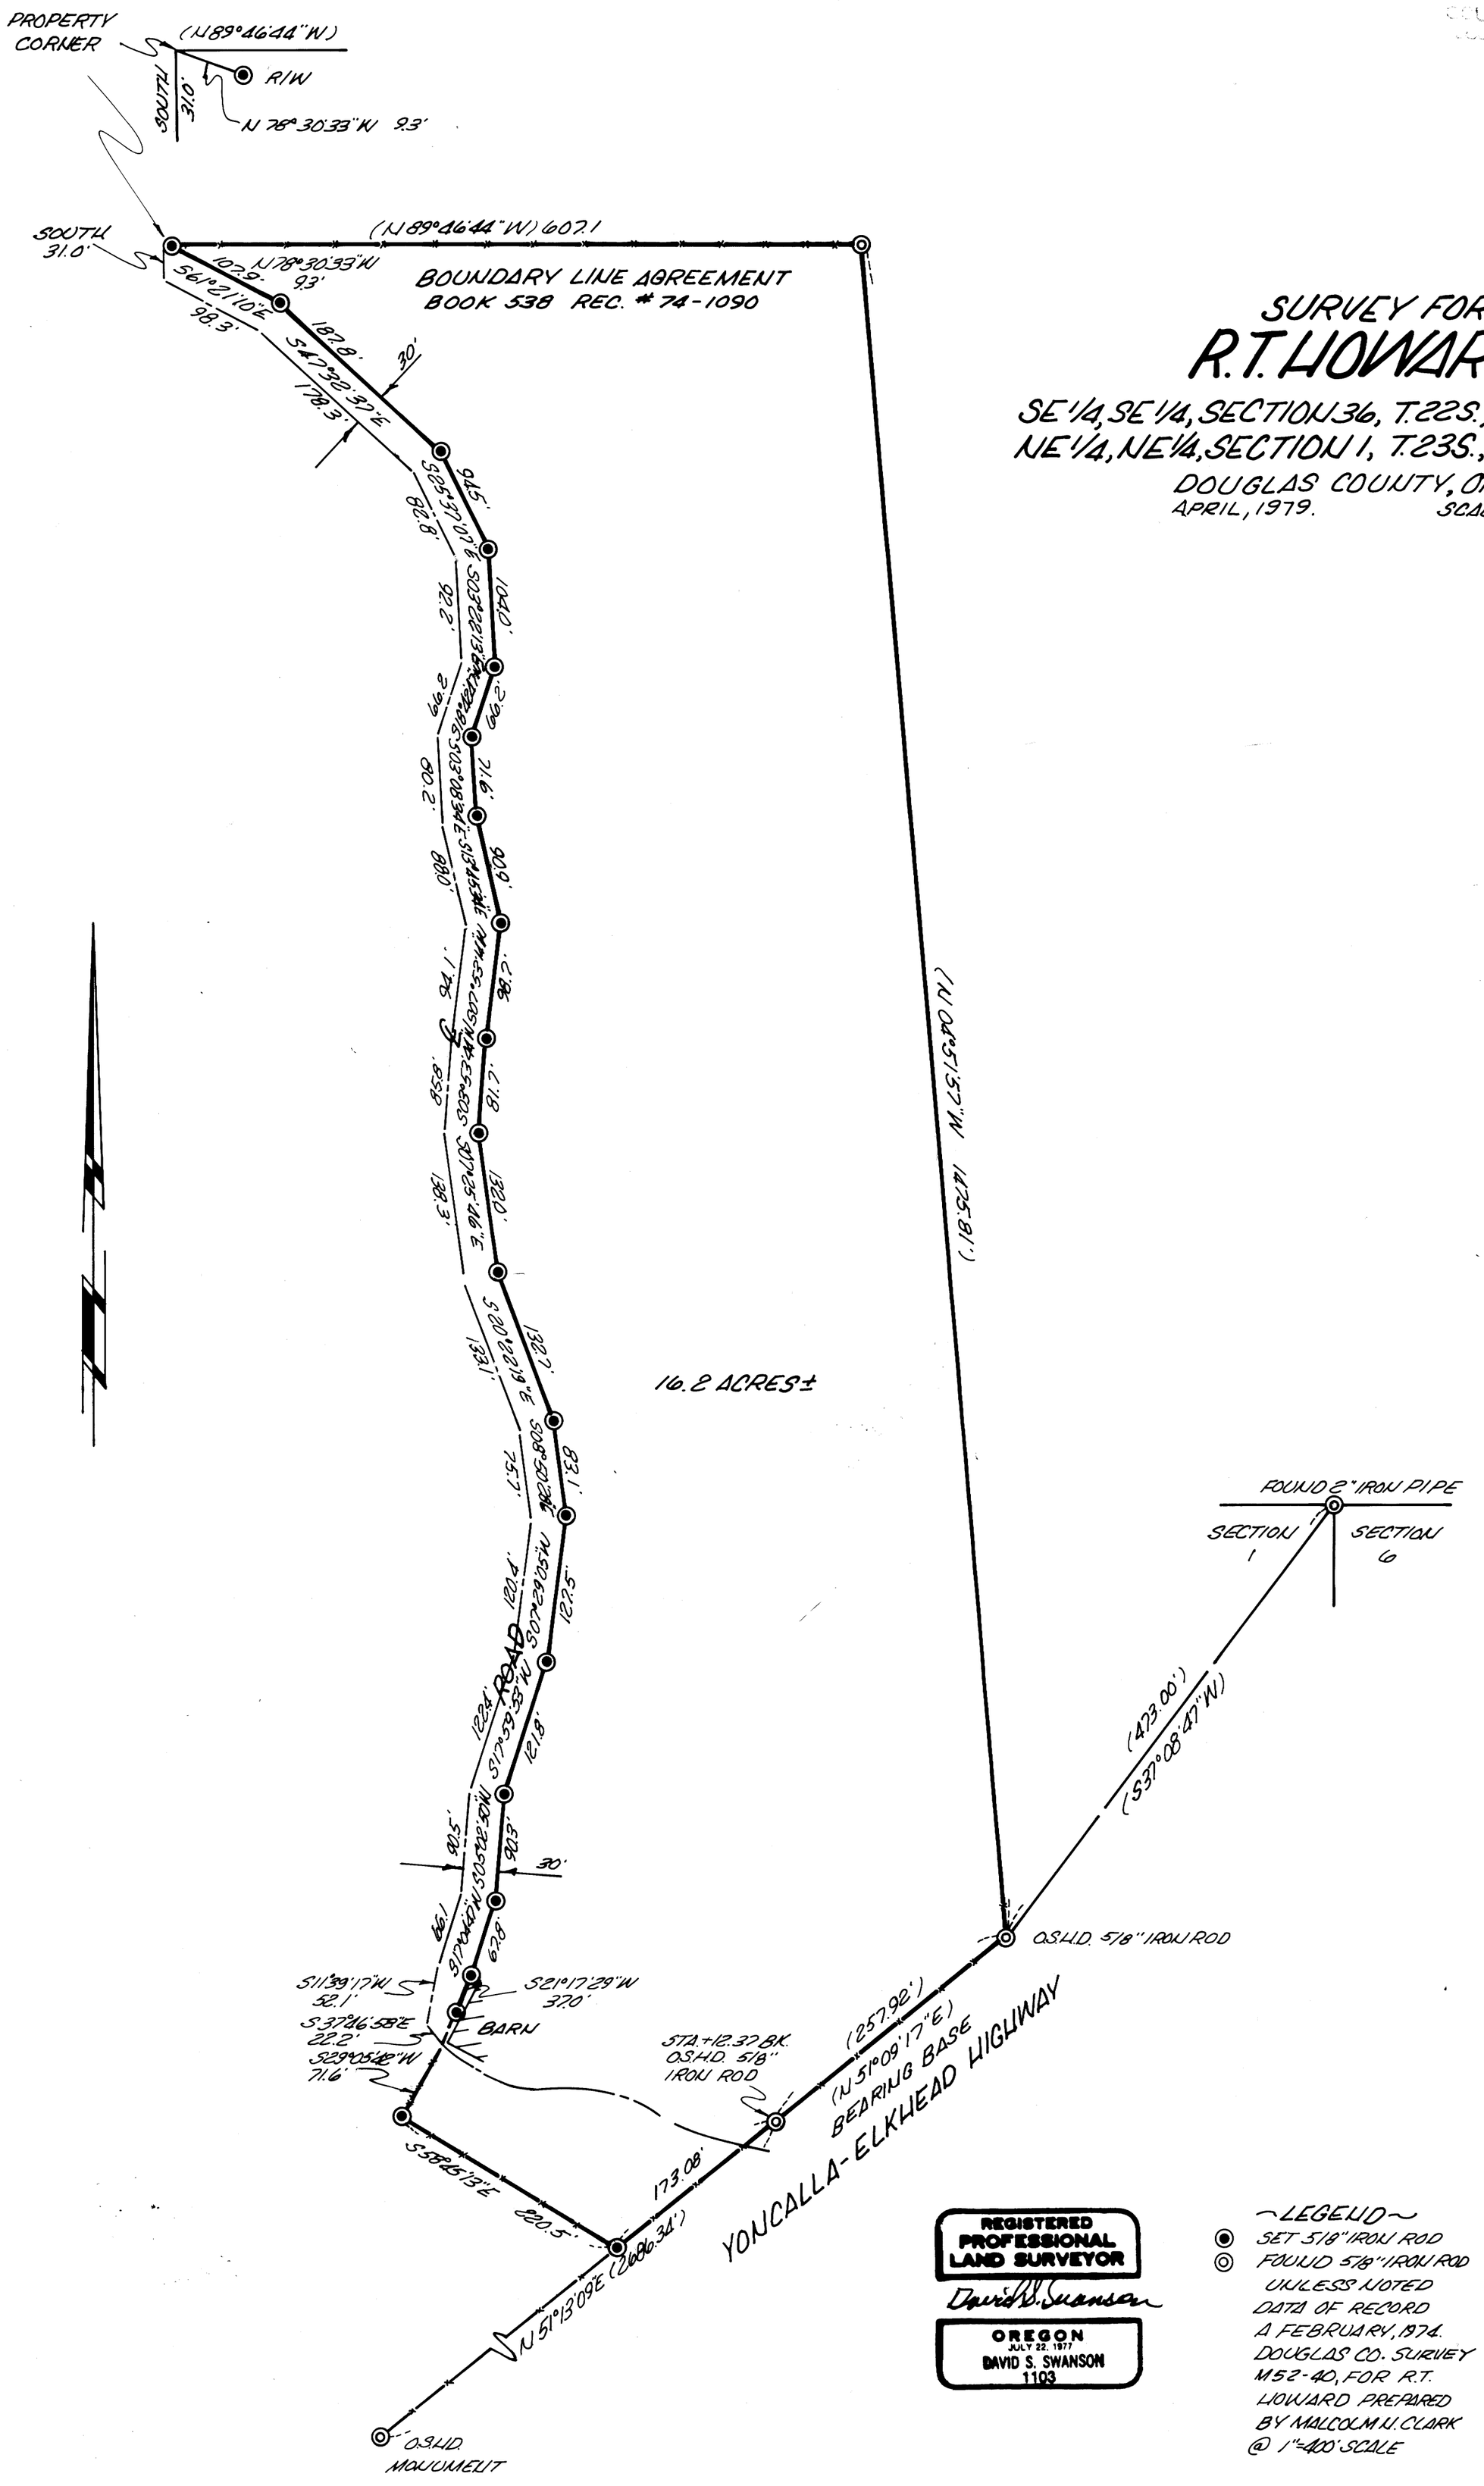

REGISTERED PROFESSIONAL LAND SURVEYOR
David S. Swanson
OREGON
JULY 22, 1977
DAVID S. SWANSON
1103

~LEGEND~
- ◉ SET 5/8" IRON ROD
- ◎ FOUND 5/8" IRON ROD UNLESS NOTED
- DATA OF RECORD A FEBRUARY, 1974. DOUGLAS CO. SURVEY M52-40, FOR R.T. HOWARD PREPARED BY MALCOLM N. CLARK @ 1"=400' SCALE

BY CHICKERING-GREEN EMPIRE, INC.

MAP FILE M77-12 -- FILE 350