Bk 5 pg 55-A

FILED
RECEIVED
MAY 21 1979
COUNTY SURVEYOR
DOUGLAS COUNTY, ORE.

MAP FILE M77-27

PARTITIONER: Z. Ardene Hammell
1621 SW McLain Ave.
Roseburg, Oregon 97470

LEGAL OWNER OF RECORD: Lucille McLain
1621 SW McLain Ave.
Roseburg, Oregon 97470

TOTAL NUMBER OF LOTS: 2

WATER SUPPLY: Well

SEWER DISPOSAL: Septic tank

MAP PREPARED BY:

Shaner Engineering, Inc.
P. O. Box 1430
Roseburg, Oregon 97470

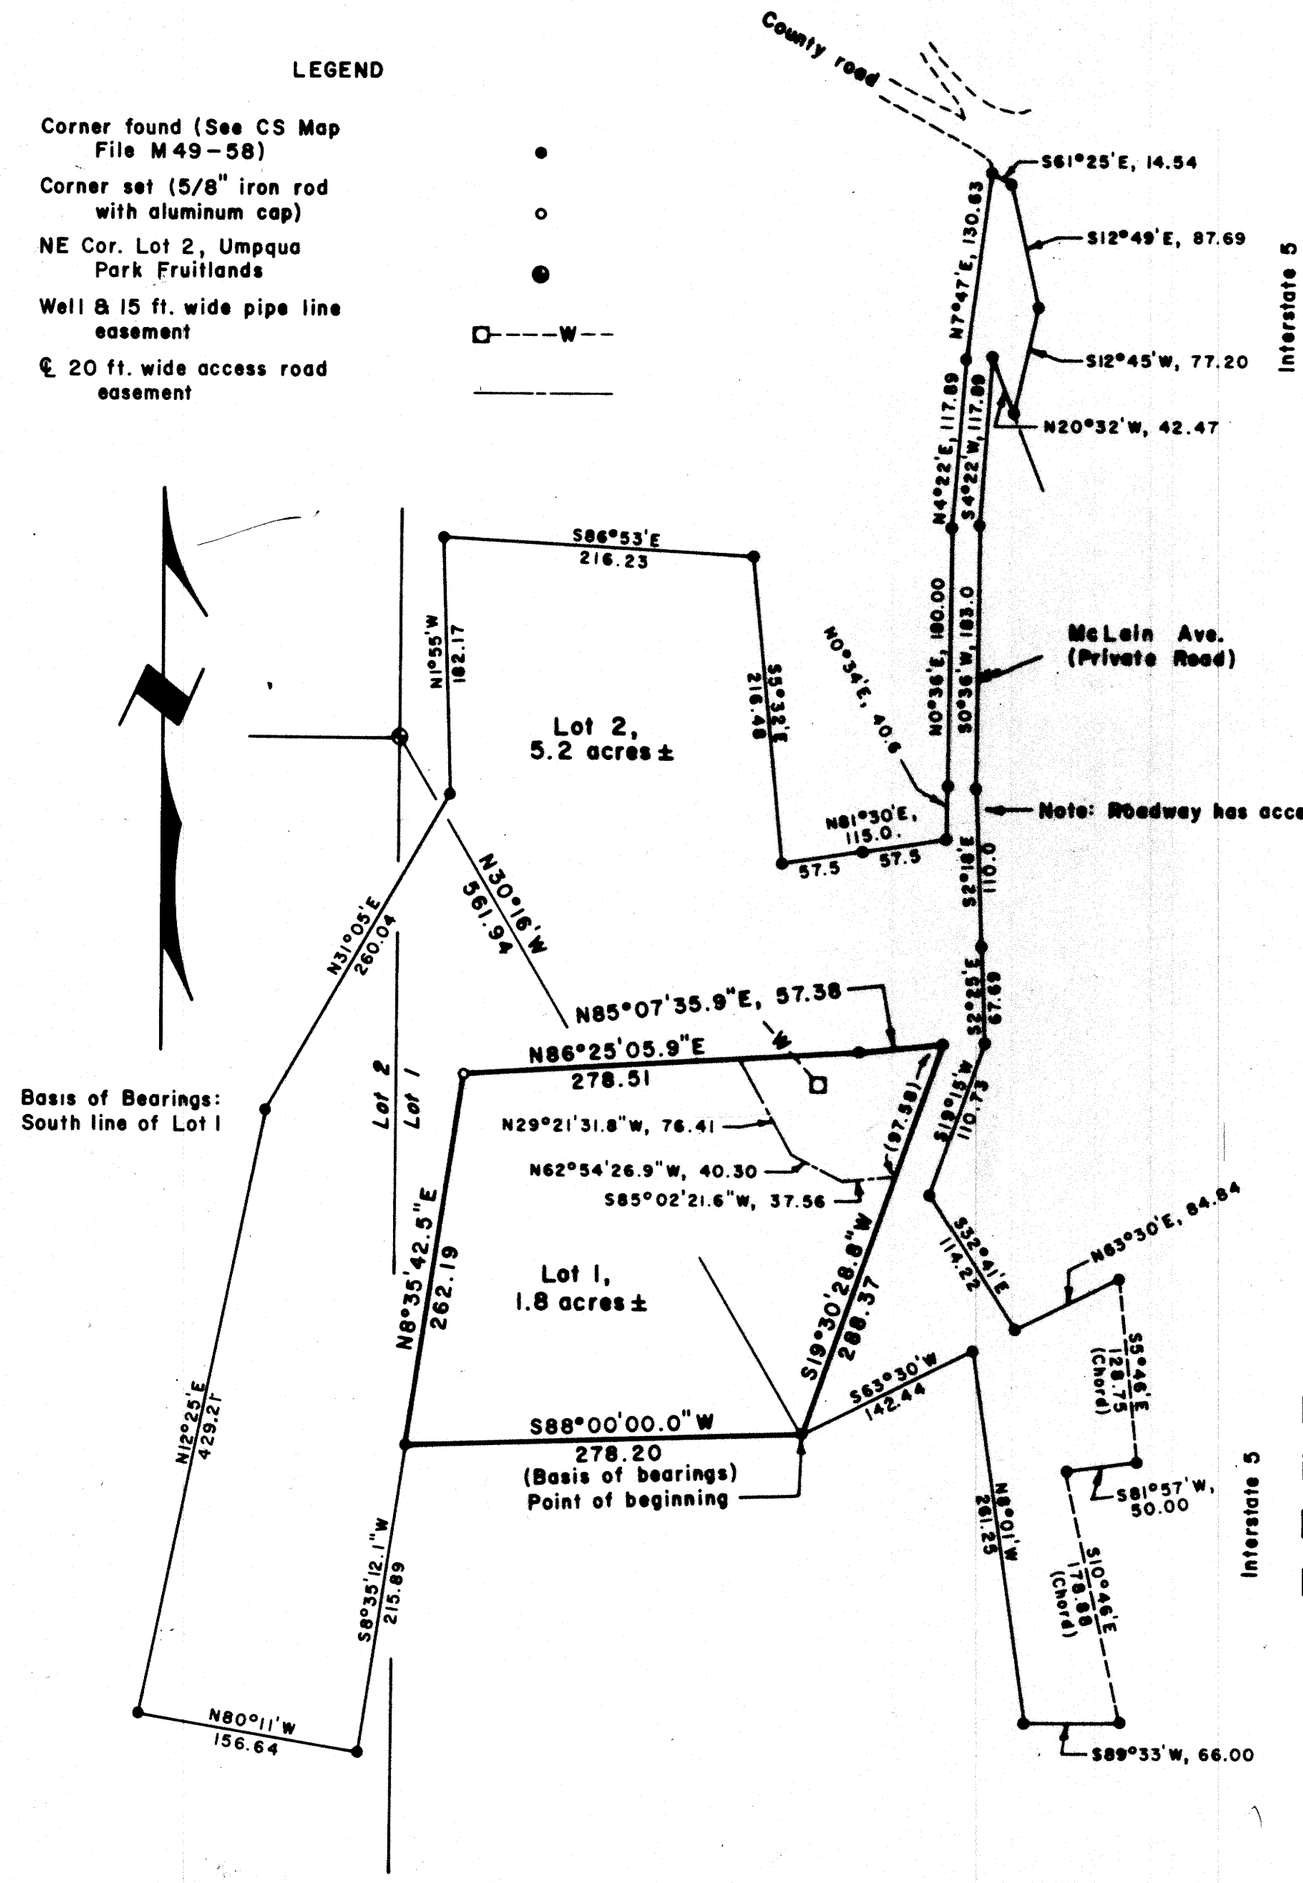

REGISTERED PROFESSIONAL LAND SURVEYOR
B A Shaner
OREGON
OCT. 4, 1967
BRUCE A SHANER
430

Feb. 19, 1979

MINOR LAND PARTITION IN LOTS 1 & 2, BLOCK A, UMPQUA PARK FRUITLANDS, NE 1/4 SEC. 35, T 27 S, R 6 W, W. M., DOUGLAS COUNTY, OREGON

100 0 100 200

Scale: 1" = 100'

MAP FILE M77-27

COUNTY SURVEYORS FILE DATA
DO NOT REMOVE FROM OFFICE