08 - LL

COUNTY SURVEYORS FILE DATA
DO NOT REMOVE FROM OFFICE

SURVEY OF DEED DESCRIPTION

IN UNPLATTED WELLS ADDITION TO OAKLAND
SEC. 4, T25S, R5W, W.M. DOUGLAS COUNTY, OREGON

FOR: RALPH & BETTY SPENCER, ZERAL S. & GENEIEVE DWYER, AND LEE BLACKLIDGE

BY: H.S. SURVEYING

MAY & JUNE, 1979

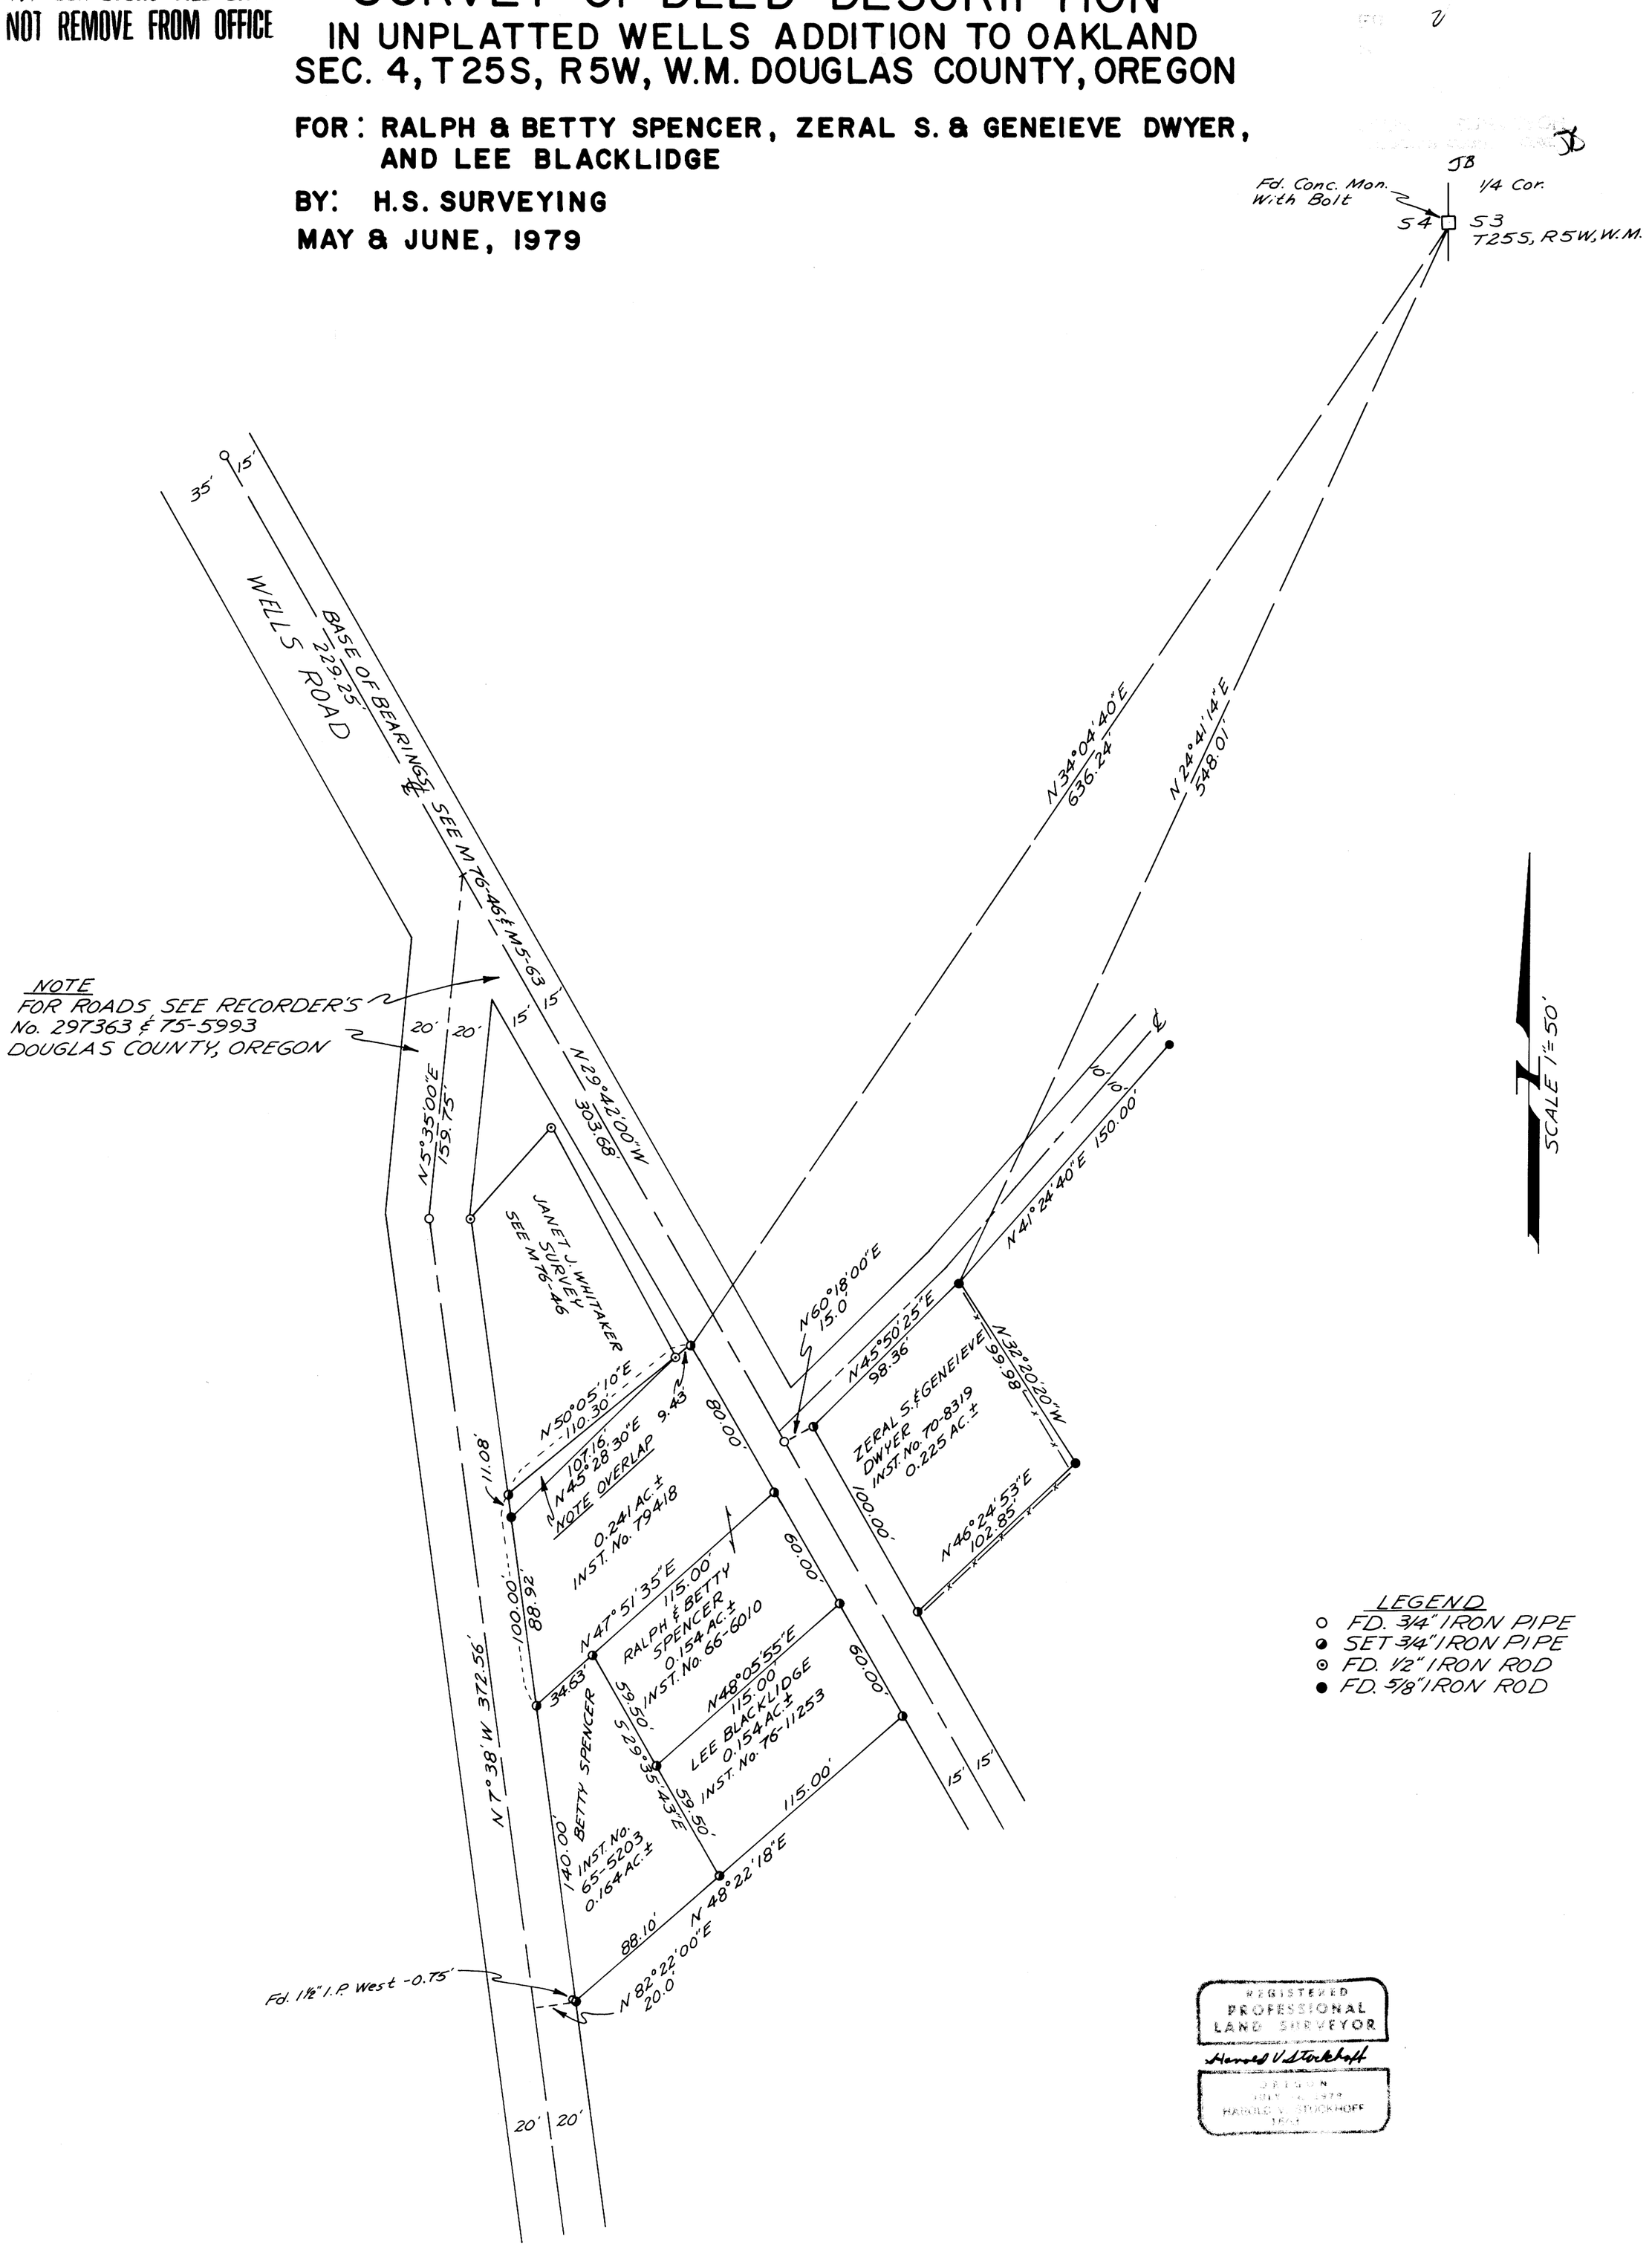

LEGEND

- ○ FD. 3/4" IRON PIPE
- ◒ SET 3/4" IRON PIPE
- ⊙ FD. 1/2" IRON ROD
- ● FD. 5/8" IRON ROD

REGISTERED PROFESSIONAL LAND SURVEYOR
Harold V. Stockhoff
OREGON
JULY 25, 1972
HAROLD V. STOCKHOFF
1644