MAP FILE M79 - 24

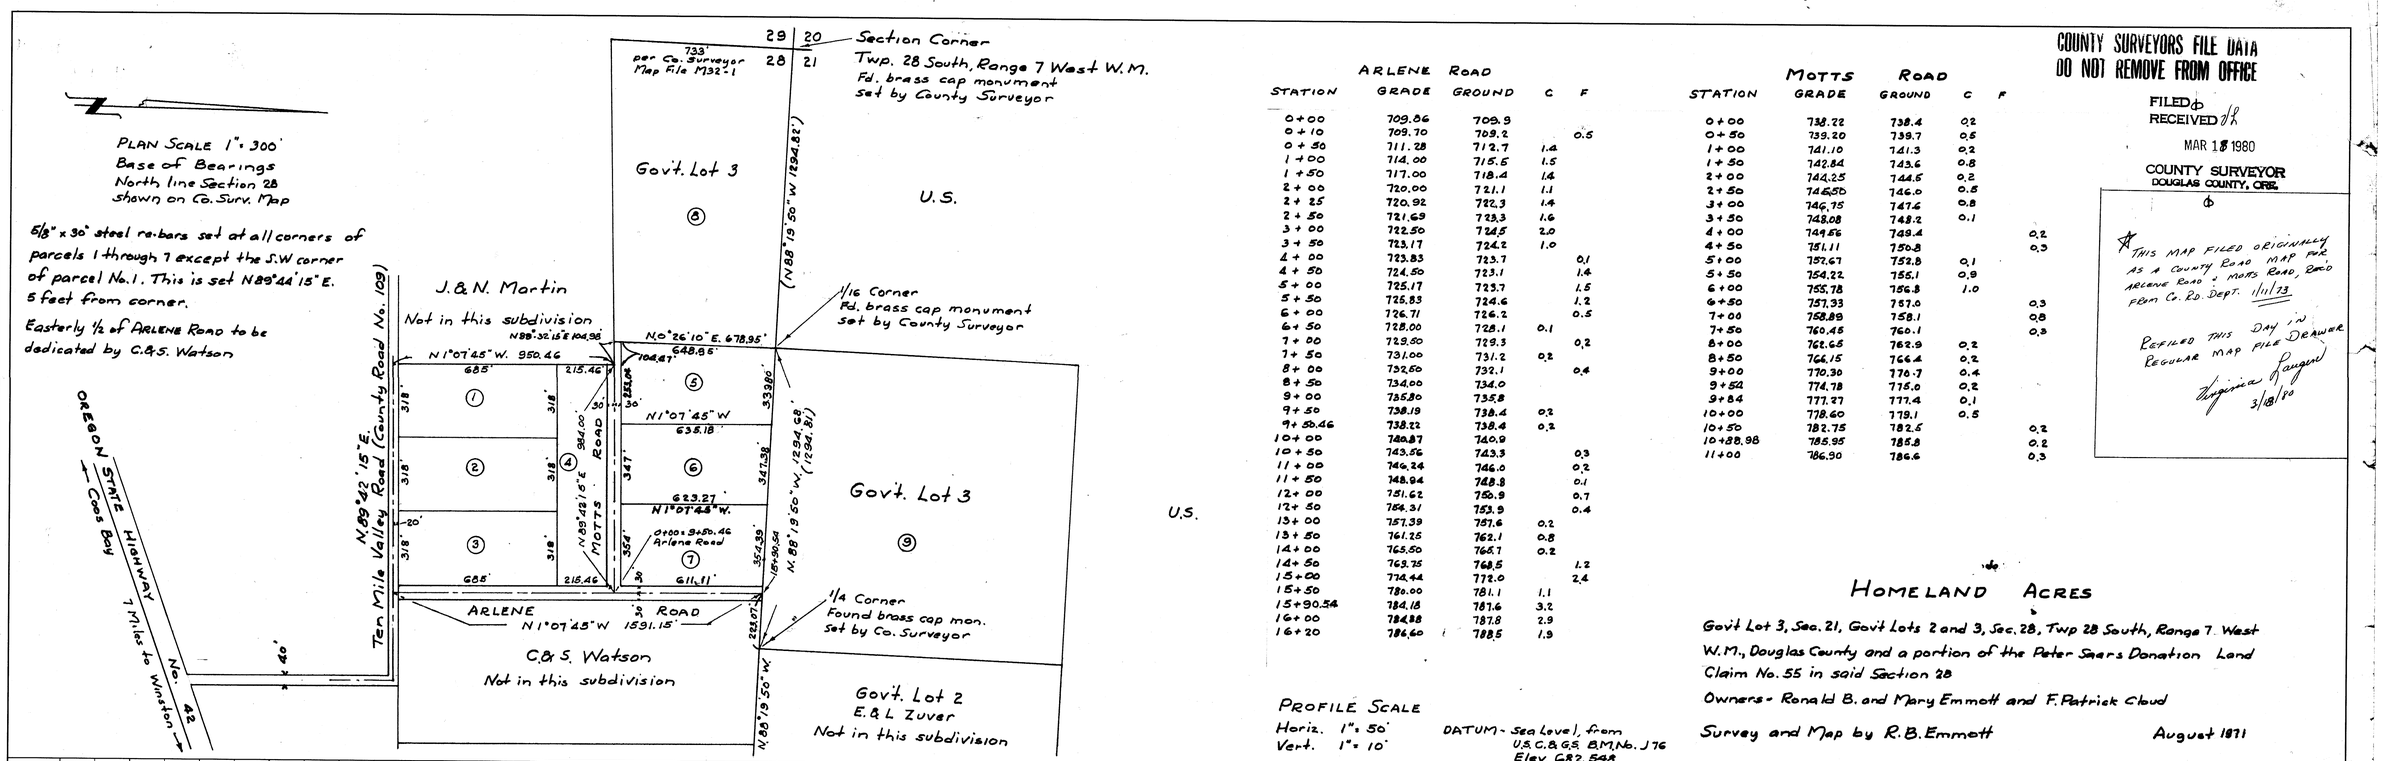

ARLENE ROAD

STATION	GRADE	GROUND	C	F
0+00	709.86	709.9		
0+10	709.70	709.2		0.5
0+50	711.28	712.7	1.4	
1+00	714.00	715.5	1.5	
1+50	717.00	718.4	1.4	
2+00	720.00	721.1	1.1	
2+25	720.92	722.3	1.4	
2+50	721.69	723.3	1.6	
3+00	722.50	724.5	2.0	
3+50	723.17	724.2	1.0	
4+00	723.83	723.7		0.1
4+50	724.50	723.1		1.4
5+00	725.17	723.7		1.5
5+50	725.83	724.6		1.2
6+00	726.71	726.2		0.5
6+50	728.00	728.1	0.1	
7+00	729.50	729.3		0.2
7+50	731.00	731.2	0.2	
8+00	732.50	732.1		0.4
8+50	734.00	734.0		
9+00	735.80	735.8		
9+50	738.19	738.4	0.2	
9+50.46	738.22	738.4	0.2	
10+00	740.87	740.9		
10+50	743.56	743.3		0.3
11+00	746.24	746.0		0.2
11+50	748.94	748.8		0.1
12+00	751.62	750.9		0.7
12+50	754.31	753.9		0.4
13+00	757.39	757.6	0.2	
13+50	761.25	762.1	0.8	
14+00	765.50	766.7	0.2	
14+50	769.75	768.5		1.2
15+00	774.44	772.0		2.4
15+50	780.00	781.1	1.1	
15+90.54	784.18	787.6	3.2	
16+00	784.88	787.8	2.9	
16+20	786.60	788.5	1.9	

MOTTS ROAD

STATION	GRADE	GROUND	C	F
0+00	738.22	738.4	0.2	
0+50	739.20	739.7	0.5	
1+00	741.10	741.3	0.2	
1+50	742.84	743.6	0.8	
2+00	744.25	744.5	0.2	
2+50	745.50	746.0	0.5	
3+00	746.75	747.6	0.8	
3+50	748.08	748.2	0.1	
4+00	749.56	749.4		0.2
4+50	751.11	750.8		0.3
5+00	752.67	752.8	0.1	
5+50	754.22	755.1	0.9	
6+00	755.78	756.8	1.0	
6+50	757.33	757.0		0.3
7+00	758.89	758.1		0.8
7+50	760.45	760.1		0.3
8+00	762.65	762.9	0.2	
8+50	764.15	764.4	0.2	
9+00	770.30	770.7	0.4	
9+52	774.78	775.0	0.2	
9+84	777.27	777.4	0.1	
10+00	778.60	779.1	0.5	
10+50	782.75	782.5		0.2
10+88.98	785.95	785.8		0.2
11+00	786.90	786.6		0.3

COUNTY SURVEYORS FILE DATA
DO NOT REMOVE FROM OFFICE

FILED
RECEIVED
MAR 18 1980
COUNTY SURVEYOR
DOUGLAS COUNTY, ORE.

THIS MAP FILED ORIGINALLY AS A COUNTY ROAD MAP FOR ARLENE ROAD & MOTTS ROAD, RECD FROM CO. RD. DEPT. 1/11/73

REFILED THIS DAY IN REGULAR MAP FILE DRAWER
3/18/80

HOMELAND ACRES

Govt Lot 3, Sec. 21, Govt Lots 2 and 3, Sec. 28, Twp 28 South, Range 7 West W.M., Douglas County and a portion of the Peter Sears Donation Land Claim No. 55 in said Section 28

Owners - Ronald B. and Mary Emmott and F. Patrick Cloud

Survey and Map by R.B. Emmott — August 1971

PROFILE SCALE
Horiz. 1" = 50'
Vert. 1" = 10'

DATUM - Sea Level, from U.S.C.&G.S. B.M. No. J76 Elev. 682.548

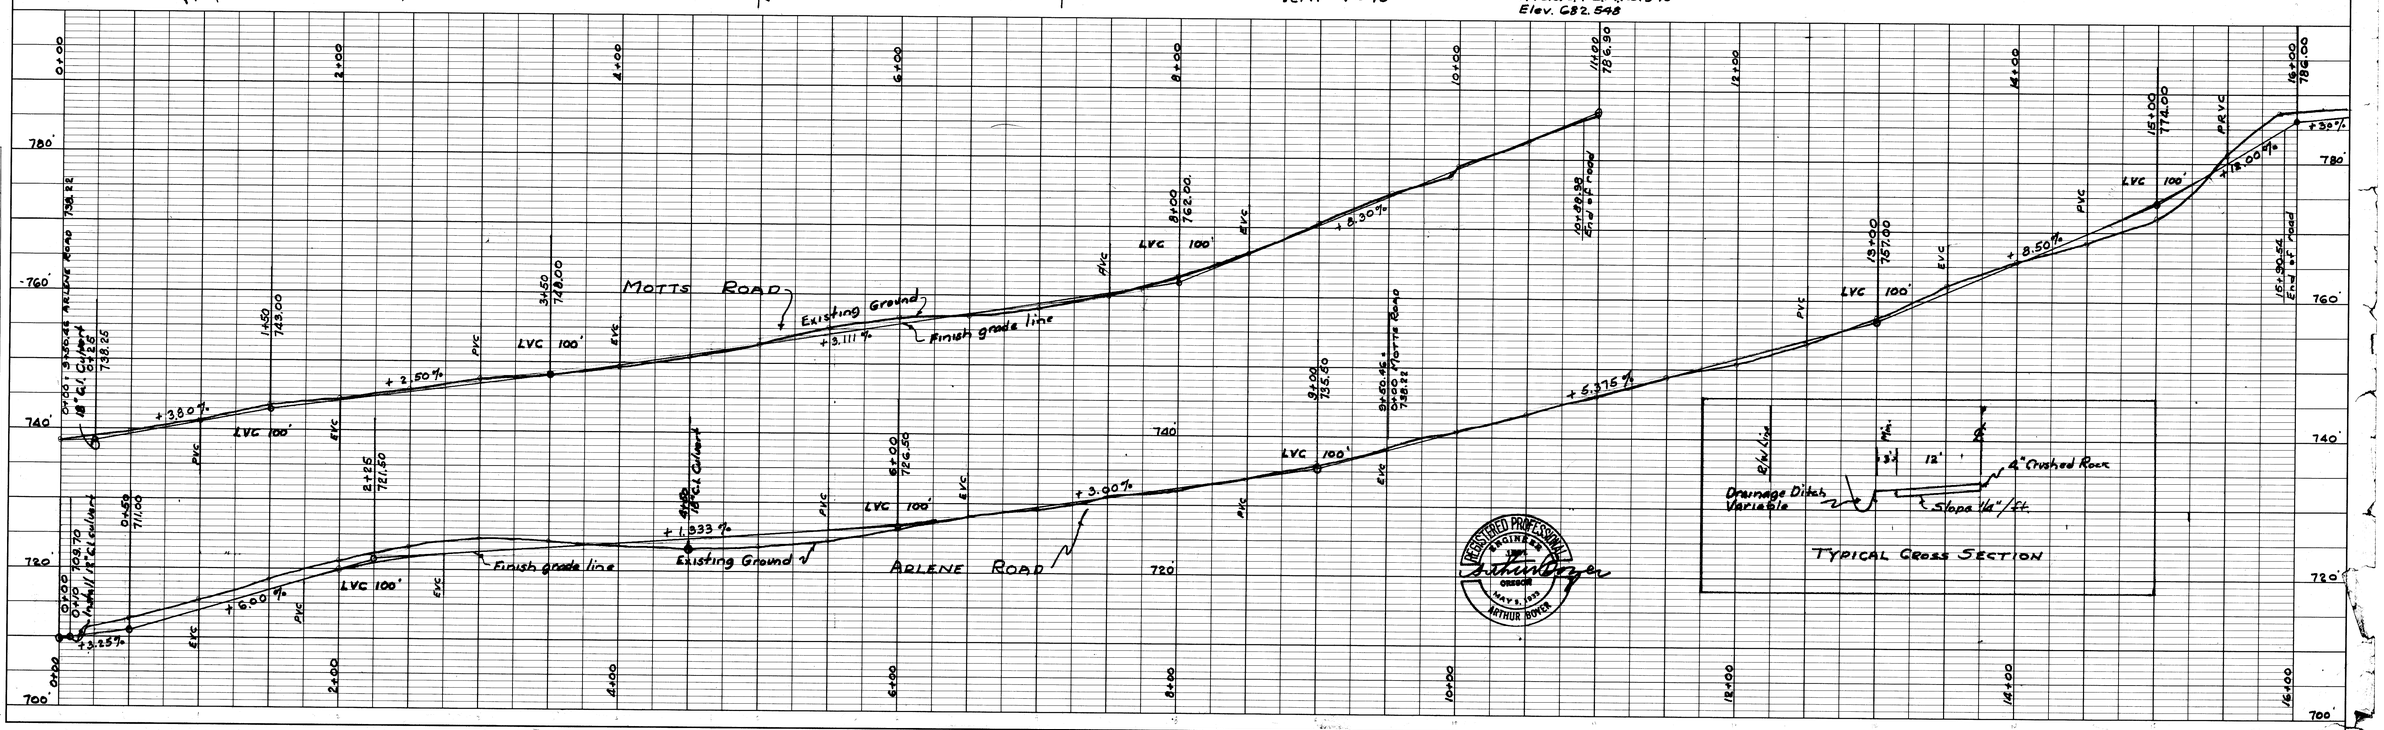

COUNTY SURVEYORS FILE DATA
DO NOT REMOVE FROM OFFICE

PLATE 1-PLAN-PROFILE G.P.R. & R.E. STANDARD
100% RAG PAPER—MADE AND PRINTED IN U.S.A.
EUGENE DIETZGEN CO.

MAP FILE M79 - 24