MAP FILE M79-44

SURVEY FOR U.S. FOREST SERVICE

SECTION 23, TOWNSHIP 27 SOUTH, RANGE 2 WEST, WILLAMETTE MERIDIAN

COUNTY SURVEYORS FILE DATA
DO NOT REMOVE FROM OFFICE

FILED
RECEIVED
JUN 13 1980
COUNTY SURVEYOR
DOUGLAS COUNTY, ORE

MAY 1980

FEET

METERS

SCALE: 1" = 400'

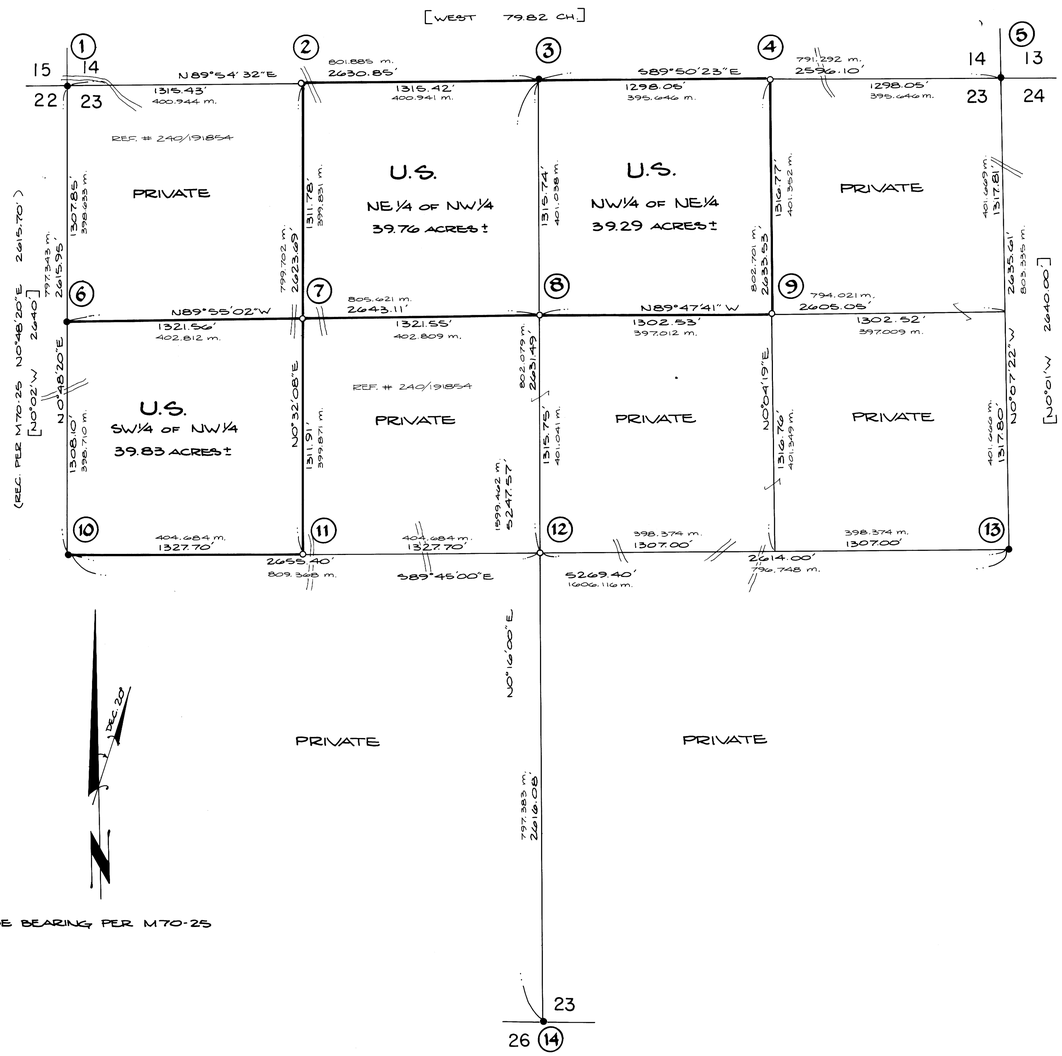

BASE BEARING PER M70-25

(1) FOUND COUNTY SURVEYORS OFFICE BRASS CAP (MARKED AS SHOWN) FROM WHICH BEARS:
10" D. FIR S77°E .650' VIS. SCRIBES
16" W. PINE N77°E 5.57' VIS. SCRIBED
28" D. FIR N49°W 44.9' GOOD SCAR
30" D. FIR S45°W 63.4' GOOD SCAR
FD. POST 4.0' SOUTH

(2) SET 2½" IRON PIPE WITH BRASS CAP (MARKED AS SHOWN) FROM WHICH BEARS:
FOUND 1½" IRON PIPE WITH ALUMINUM CAP MARKED W/16 11 (UNRECORDED)
CAP BEARS S60°W 1.8'
SCRIBED NEW B.T.'S:
6" HEMLOCK N10°W 93.1' "W/16 514 B.T."
15" CEDAR S16°W 132.8' "W/16 523 B.T."
SET POST & SIGN 4.0' EAST
BRASS WASHERS MARKED RLS #1654 SET IN B.T. FACES

(3) FOUND 1½" IRON PIPE WITH ALUMINUM CAP (MARKED AS SHOWN) FROM WHICH BEARS:
20" D. FIR STUMP UP ROOT S34°E 17.8' VIS. SCRIBES
18" D. FIR STUMP UP ROOT N76°W 10.4' VIS. SCRIBES
22" D. FIR STUMP UP ROOT N20°W 4.6' VIS. SCRIBES
SCRIBED NEW B.T.'S:
12" CEDAR N80°E 107.6' "¼ 514 B.T."
7" CEDAR S82°E 111.2' "¼ 523 B.T."
SET POST & SIGN 5.0' WEST
BRASS WASHER MARKED RLS #1005 SET IN B.T. FACES

(4) SET 2½" IRON PIPE WITH BRASS CAP (MARKED AS SHOWN) FROM WHICH BEARS:
SCRIBED NEW B.T.'S:
12" HEMLOCK S4°W 32.6' "E¼ 514 B.T."
11" CEDAR N52°W 54.6' "E¼ 514 B.T."
SET POST & SIGN 4.0' SOUTH
BRASS WASHER MARKED RLS #1654 SET IN B.T. FACES

(5) FOUND COUNTY SURVEYORS OFFICE BRASS CAP (MARKED AS SHOWN) FROM WHICH BEARS:
8" D. FIR S63°W 18.0' VIS. SCRIBES
8" D. FIR S53°E 21.6' VIS. SCRIBES
8" ALDER N32°W 45.8' VIS. SCRIBES
24" CEDAR N32°E 98.4' VIS. SCRIBES DOWN 12" HEMLOCK
SET POST & SIGN 4.0' EAST

(6) FOUND BRASS CAP ON 2½" IRON PIPE (MARKED AS SHOWN) FROM WHICH BEARS:
16" HEMLOCK N58°W 39.1' VIS. SCRIBES
6" D. FIR S8°E 12.1' VIS. SCRIBED
12" IRON PIPE N88°W 1.95'
FD. POST 2.0' SOUTH

(7) SET 2½" IRON PIPE WITH BRASS CAP (MARKED AS SHOWN) FROM WHICH BEARS:
SCRIBED NEW B.T.'S:
6" D. FIR S4°W 31.4' "NW¼ 523 B.T."
8" D. FIR S55°W 48.0' "NW¼ 523 B.T."
BRASS WASHERS MARKED RLS # 1005 SET IN B.T. FACES.
SET POST & SIGN 2.0' EAST

(8) SET 2½" IRON PIPE WITH BRASS CAP (MARKED AS SHOWN) FROM WHICH BEARS:
SCRIBED NEW B.T.'S:
12" CEDAR S12°W 90.3' "CN¼ 523 B.T."
16" CEDAR N88°W 327.20' "CN¼ 523 B.T."
BRASS WASHERS MARKED RLS 1654 SET IN B.T. FACES
SET POST & SIGN 4.0' WEST

(9) SET 2½" IRON PIPE WITH BRASS CAP (MARKED AS SHOWN) FROM WHICH BEARS:
SCRIBED NEW B.T.'S:
10" HEMLOCK S12°E 28.5' "NE¼ 523 B.T."
BRASS WASHER MARKED RLS 1005 IN B.T. FACE
8" HEMLOCK N10°E 26.7' "NE¼ 523 B.T."
BRASS WASHER MARKED RLS 1654 IN B.T. FACE
SET POST & SIGN 4.0' NORTH

(10) FOUND IRON ROD AND ALUMINUM CAP (MARKED AS SHOWN) FROM WHICH BEARS:
12" D. FIR S39°E 45.6' GOOD SCAR
12" HEMLOCK N63°W 47.2' VIS. SCRIBES
60" CEDAR STUMP N37°W 53.0' VIS. SCRIBES
30" CEDAR STUMP S56°E 39.6' VIS. SCRIBES
FD. POST & SIGN 3.0' NORTH

(11) SET 2½" IRON PIPE WITH BRASS CAP (MARKED AS SHOWN) FROM WHICH BEARS:
SCRIBED NEW B.T.'S:
6" FIR S50°E 12.3' "CW¼ 523 B.T."
7" FIR S40°W 10.0' "CW¼ 523 B.T."
SET POST & SIGN 4.0' NORTH
BRASS WASHERS MARKED RLS # 1005 SET IN B.T. FACES

(12) SET 2½" IRON PIPE WITH BRASS CAP (MARKED AS SHOWN) FROM WHICH BEARS:
SCRIBED NEW B.T.'S:
7" D. FIR S54°W 15.4' "C¼ 523 B.T."
6" D. FIR N22°W 6.0' "C¼ 523 B.T."
SET POST & SIGN 4.0' NORTH
BRASS WASHERS MARKED RLS # 1005 SET IN B.T. FACES

(13) FOUND COUNTY SURVEYORS OFFICE BRASS CAP (MARKED AS SHOWN) FROM WHICH BEARS:
6" HEMLOCK S21°E 20.7' VIS. SCRIBES (DOWN)
10" YEW N76°W 154.6' VIS. SCRIBES (DOWN)
18" HEMLOCK STUMP S85°E 21.1' VIS. SCRIBES
SCRIBED NEW B.T.'S:
8" FIR S26°W 62.3' "¼ 523 B.T."
14" MADRONA N60°W 22.5' "¼ 523 B.T."
BRASS WASHERS MARKED RLS #1654 SET IN B.T. FACES
FD. POST 1.0' SOUTH

(14) FOUND 1" IRON PIPE & ALUMINUM CAP (MARKED AS SHOWN) FROM WHICH BEARS:
10" D. FIR S12°W 5.6' GOOD SCAR
8" D. FIR N4°E 26.2' GOOD SCAR
24" HEMLOCK STUMP N61°W 14.5' VIS. SCRIBES ORIG. B.T.
38" HEMLOCK STUMP S88°E 16.5' VIS. SCRIBES ORIG. B.T.
SET POST & SIGN 4.0' EAST

LEGEND:

- o SET CORNER MONUMENT (2½" x 30" IRON PIPE WITH BRASS CAP)
- ● FOUND CORNER MONUMENT
- —— LINE POSTED WITH FIBERGLASS POSTS AND GOVERNMENT PROPERTY SIGNS
- [ ] COURSE PER GLO PLAT

NARRATIVE:

PREVIOUSLY SURVEYED BY G.L.O. PURPOSE OF THIS SURVEY TO LOCATE GOVERNMENT PROPERTY LINES.

FIELD SUPERVISOR: R. QUIMBY. PARTY CHIEF: M. RADCLIFFE. OFFICE COMPUTATIONS: R. WARE AND R. QUIMBY. EQUIPMENT USED: WILD T-1 THEODOLITE AND RED-1 E.D.M. DRAFTSMAN: D. HOPKINS.

BASE BEARING PER M70-25.

REFERENCE SURVEYS AND NOTES: SURVEY M70-25, G.L.O. RECORDS.

REFERENCE DEEDS: 240/191854

REGISTERED PROFESSIONAL LAND SURVEYOR
OREGON NOV. 16, 1973
ROMANSO E. WARE
1005

REGISTERED PROFESSIONAL LAND SURVEYOR
OREGON JULY 14, 1978
RONALD A. QUIMBY
1654

"I, RONALD A. QUIMBY, A REGISTERED PROFESSIONAL LAND SURVEYOR IN THE STATE OF OREGON, HEREBY CERTIFY THAT THIS PLAT AND THE NOTES HEREON, OR ATTACHED, ARE A CORRECT REPRESENTATION OF A SURVEY I PERFORMED DURING MARCH 1980 TO MAY 1980, FOR THE U.S. FOREST SERVICE, IN ACCORDANCE WITH THE STATUTES OF THE STATE OF OREGON AND WITH THE ARTICLES OF MY CONTRACT."

RONALD A. QUIMBY
REGISTERED PROFESSIONAL LAND SURVEYOR
OREGON LICENSE NO. 1654

NOTE: ALL NEW BEARING TREES SCRIBED IN THIS SURVEY ARE MARKED WITH BRASS WASHERS STAMPED "RLS 1654" OR "RLS 1005" NAILED TO THE LOWER BLAZE OF EACH TREE.

BHW ENGINEERING & SURVEYING, INC.
1205 S.E. COURT ~ ROSEBURG, OREGON ~ 673-0165

COUNTY SURVEYORS FILE DATA
DO NOT REMOVE FROM OFFICE

CONTRACT NO. 53-04H1-9-7490N
GLIDE SURVEY NO. 10

MAP FILE M79-44