MAP FILE M.79 - 56

SURVEY FOR U.S. FOREST SERVICE

SECTION 24, TOWNSHIP 27 SOUTH, RANGE 1 WEST, WILLAMETTE MERIDIAN

COUNTY SURVEYORS FILE DATA
DO NOT REMOVE FROM OFFICE
FILED ✓
RECEIVED
1980
COUNTY SURVEYOR
DOUGLAS COUNTY, ORE.

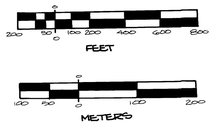

SCALE: 1" = 400'

AUGUST 1980

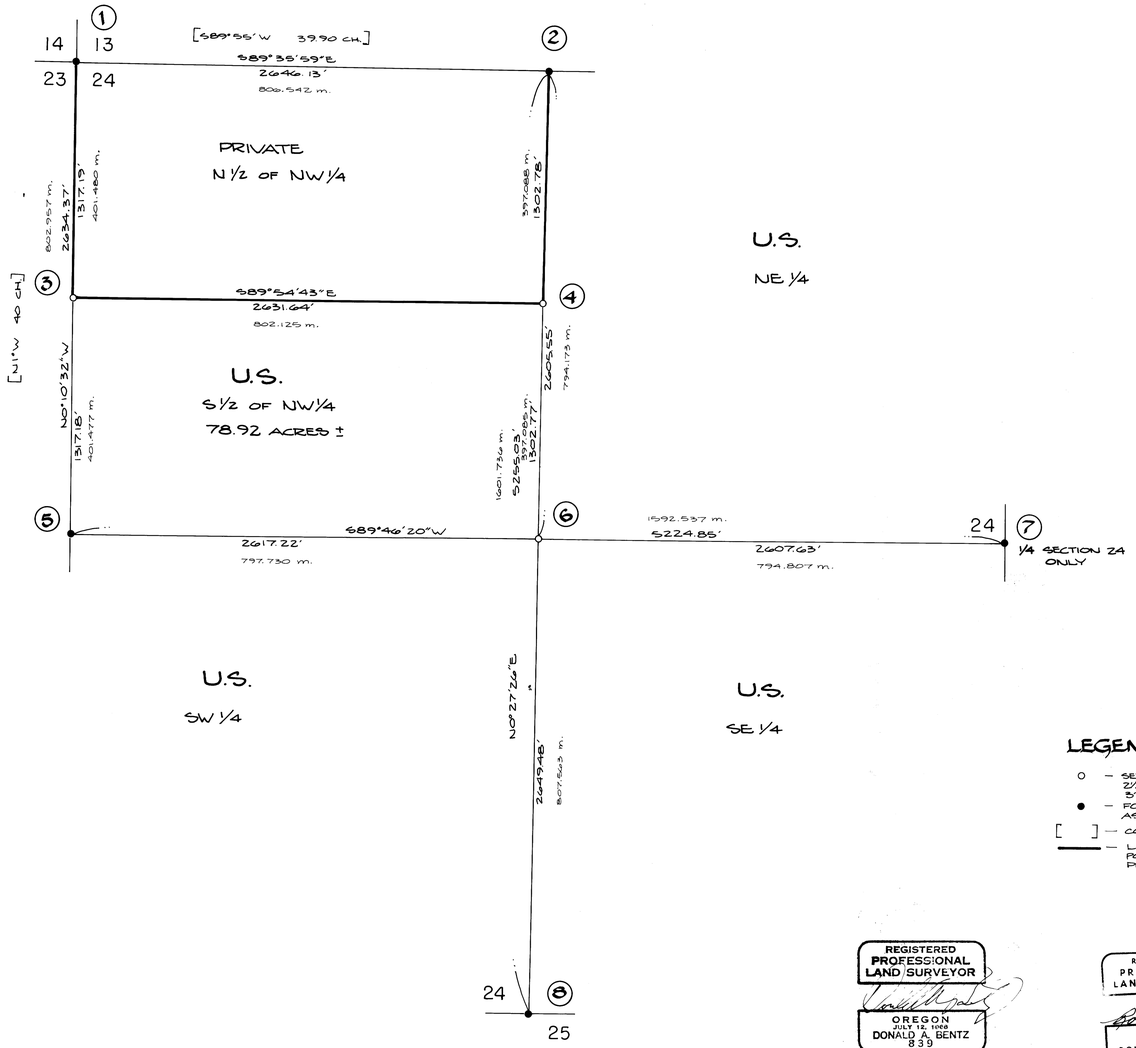

U.S.

NE 1/4

1. FOUND 1½" IRON PIPE WITH BRASS CAP (MARKED AS SHOWN) FROM WHICH BEARS:
   34" D. FIR N57°W 26.4' GOOD FACE
   12" HEMLOCK N18°E 21.0' VIS. SCRIBE
   10" HEMLOCK S2°E 40.0' VIS. SCRIBES
   30" FIR STUMP N40°E 17.8' GOOD FACE
   SCRIBED NEW BT.'S:
   7" D. FIR S16°W 27.2' "T27S R1W S23 BT"
   BRASS WASHER MARKED RLS #1654 SET IN BT. FACE
   SET POST & SIGN 4.0' SOUTH

2. FOUND 1½" IRON PIPE WITH BRASS CAP (MARKED AS SHOWN) FROM WHICH BEARS: (BENT-COULD NOT STRAIGHTEN)
   38" D. FIR S76°E 23.1' VIS. SCRIBE
   SCRIBED NEW BT.'S:
   6" D. FIR N7°E 21.1' "1/4 S13 BT."
   BRASS WASHER MARKED RLS # 1654 SET IN BT. FACE
   SET POST & SIGN 3.0' SOUTH

3. SET 2½" IRON PIPE WITH BRASS CAP (MARKED AS SHOWN) FROM WHICH BEARS:
   SCRIBED NEW BT.'S:
   60" FIR N71°W 33.0' "N1/16 S23 BT."
   36" D. FIR S80°E 19.0' "N1/16 S24 BT"
   BRASS WASHER MARKED RLS #1654 SET IN BT. FACES
   SET POST & SIGN 4.0' EAST

4. SET 2½" IRON PIPE WITH BRASS CAP (MARKED AS SHOWN) FROM WHICH BEARS:
   SCRIBED NEW BT.'S:
   49" D. FIR S4°W 26.0' "CN1/16 S24 BT."
   64" D. FIR S88°E 76.0' "CN1/16 S24 BT."
   BRASS WASHER MARKED RLS #1654 SET IN BT. FACES
   SET POST & SIGN 4.0' WEST

5. FOUND 1½" IRON PIPE WITH BRASS CAP (MARKED AS SHOWN) FROM WHICH BEARS:
   24" CEDAR STUMP N14°E 7.3' VIS. AXE WORK
   19" HEMLOCK STUMP N36°W 33.7' VIS. SCRIBE
   FD. 3/4" IRON ROD N43°W 24.4'
   FD. 3/4" IRON ROD S69°W 21.3'
   SCRIBED NEW BT.'S:
   10" CEDAR S57°E 52.2' "1/4 S24 BT."
   7" HEMLOCK S4°W 45.4' "1/4 S23 BT."
   BRASS WASHER MARKED RLS #1654 SET IN BT. FACES
   SET POST & SIGN 4.0' SOUTH

6. SET 2½" IRON PIPE WITH BRASS CAP (MARKED AS SHOWN) FROM WHICH BEARS:
   SCRIBED NEW BT.'S:
   7" FIR S28°W 84.4' "C1/4 S24 BT."
   16" FIR S14°W 100.6' "C1/4 S24 BT."
   BRASS WASHER MARKED RLS #1654 SET IN BT. FACES
   SET POST & SIGN 4.0' EAST

7. FOUND 1½" IRON PIPE WITH BRASS CAP (MARKED AS SHOWN) FROM WHICH BEARS:
   36" D. FIR S40°W 26.4' GOOD FACE
   60" D. FIR S72°W 31.6' VIS. SCRIBE
   SET POST & SIGN 4.0' SOUTH

8. FOUND 1½" IRON PIPE WITH BRASS CAP (MARKED AS SHOWN) FROM WHICH BEARS:
   24" D. FIR N81°E 26.5' GOOD FACE
   18" D. FIR S5°E 18.5' VIS. SCRIBE
   SET POST & SIGN 1.0' WEST

NOTE: ALL NEW BEARING TREES SCRIBED IN THIS SURVEY ARE MARKED WITH BRASS WASHERS STAMPED "RLS 1654" NAILED TO THE LOWER BLAZE OF EACH TREE.

"I, RONALD A. QUIMBY, A REGISTERED PROFESSIONAL LAND SURVEYOR IN THE STATE OF OREGON, HEREBY CERTIFY THAT THIS PLAT AND THE NOTES HEREON, OR ATTACHED, ARE A CORRECT REPRESENTATION OF A SURVEY I PERFORMED DURING JULY 1980 THROUGH AUGUST 1980, FOR THE U.S. FOREST SERVICE, IN ACCORDANCE WITH THE STATUTES OF THE STATE OF OREGON AND WITH THE ARTICLES OF MY CONTRACT."

RONALD A. QUIMBY
REGISTERED PROFESSIONAL LAND SURVEYOR
OREGON LICENSE NO. 1654

NARRATIVE: PREVIOUSLY SURVEYED BY G.L.O. PURPOSE OF SURVEY TO LOCATE GOVERNMENT PROPERTY LINES.

FIELD SUPERVISOR: R. QUIMBY. PARTY CHIEF: M. RADCLIFFE. OFFICE COMPUTATIONS: R. QUIMBY. DRAFTING: D. HOPKINS.
EQUIPMENT USED: WILD T-1 THEODOLITE AND RED-1 E.D.M.

BASE BEARING PER SOLAR OBSERVATION - 7-17-80.

REFERENCE SURVEYS: G.L.O. NOTES, 1902.
REFERENCE DEEDS: INSTRUMENT NO. 70-4207.

LEGEND:

- o — SET CORNER MONUMENT - 2½" x 30" IRON PIPE WITH 3" BRASS CAP
- ● — FOUND CORNER MONUMENT AS NOTED
- [ ] — COURSE PER G.L.O. RECORD, 1902.
- —— — LINE POSTED WITH FIBERGLASS POSTS AND GOVERNMENT PROPERTY SIGNS

REGISTERED PROFESSIONAL LAND SURVEYOR
OREGON JULY 12, 1968
DONALD A. BENTZ
839

REGISTERED PROFESSIONAL LAND SURVEYOR
OREGON JULY 14, 1978
RONALD A. QUIMBY
1654

COUNTY SURVEYORS FILE DATA
DO NOT REMOVE FROM OFFICE

BHW ENGINEERING & SURVEYING, INC.
1205 S.E. COURT ~ ROSEBURG, OREGON ~ 673-0165

CONTRACT NO 53-04H1-9-7490N

GLIDE SURVEY NO. 10

MAP FILE M.79 - 56