MAP FILE M84-54

FILED
RECEIVED
JUL 25 1980
COUNTY SURVEYOR
DOUGLAS COUNTY, ORE.

COUNTY SURVEYORS FILE DATA
DO NOT REMOVE FROM OFFICE

SURVEY IN NE 1/4 OF SECTION 23, T26S, R6W, W.M.

FOR: JOHN & BARBARA OGILVIE

BY: BHW ENGINEERING & SURVEYING, INC.

SCALE: 1" = 100'

JULY 1980

NARRATIVE:

SURVEY FOR THE PURPOSE OF ESTABLISHING THOSE PROPERTY CORNERS AS ESTABLISHED PER SURVEY FILED M40-59.

SURVEY BASED ON FOUND MONUMENTS PER THAT SURVEY FILED IN M 40-59.

FIELD CREW: G. LANG AND B. ORTON.
COMPUTATIONS: R. WARE.
DRAFTING: D. HOPKINS.
EQUIPMENT USED: WILD T-1 THEODOLITE AND LEITZ RED-1 E.D.M.

TIE TO D.L.C. CORNER PER SURVEY M 40-59.

LEGEND:

- ● – SET 5/8" x 30" IRON ROD
- o – FOUND 3/4" IRON ROD
- ⊙ – FOUND BRASS CAP

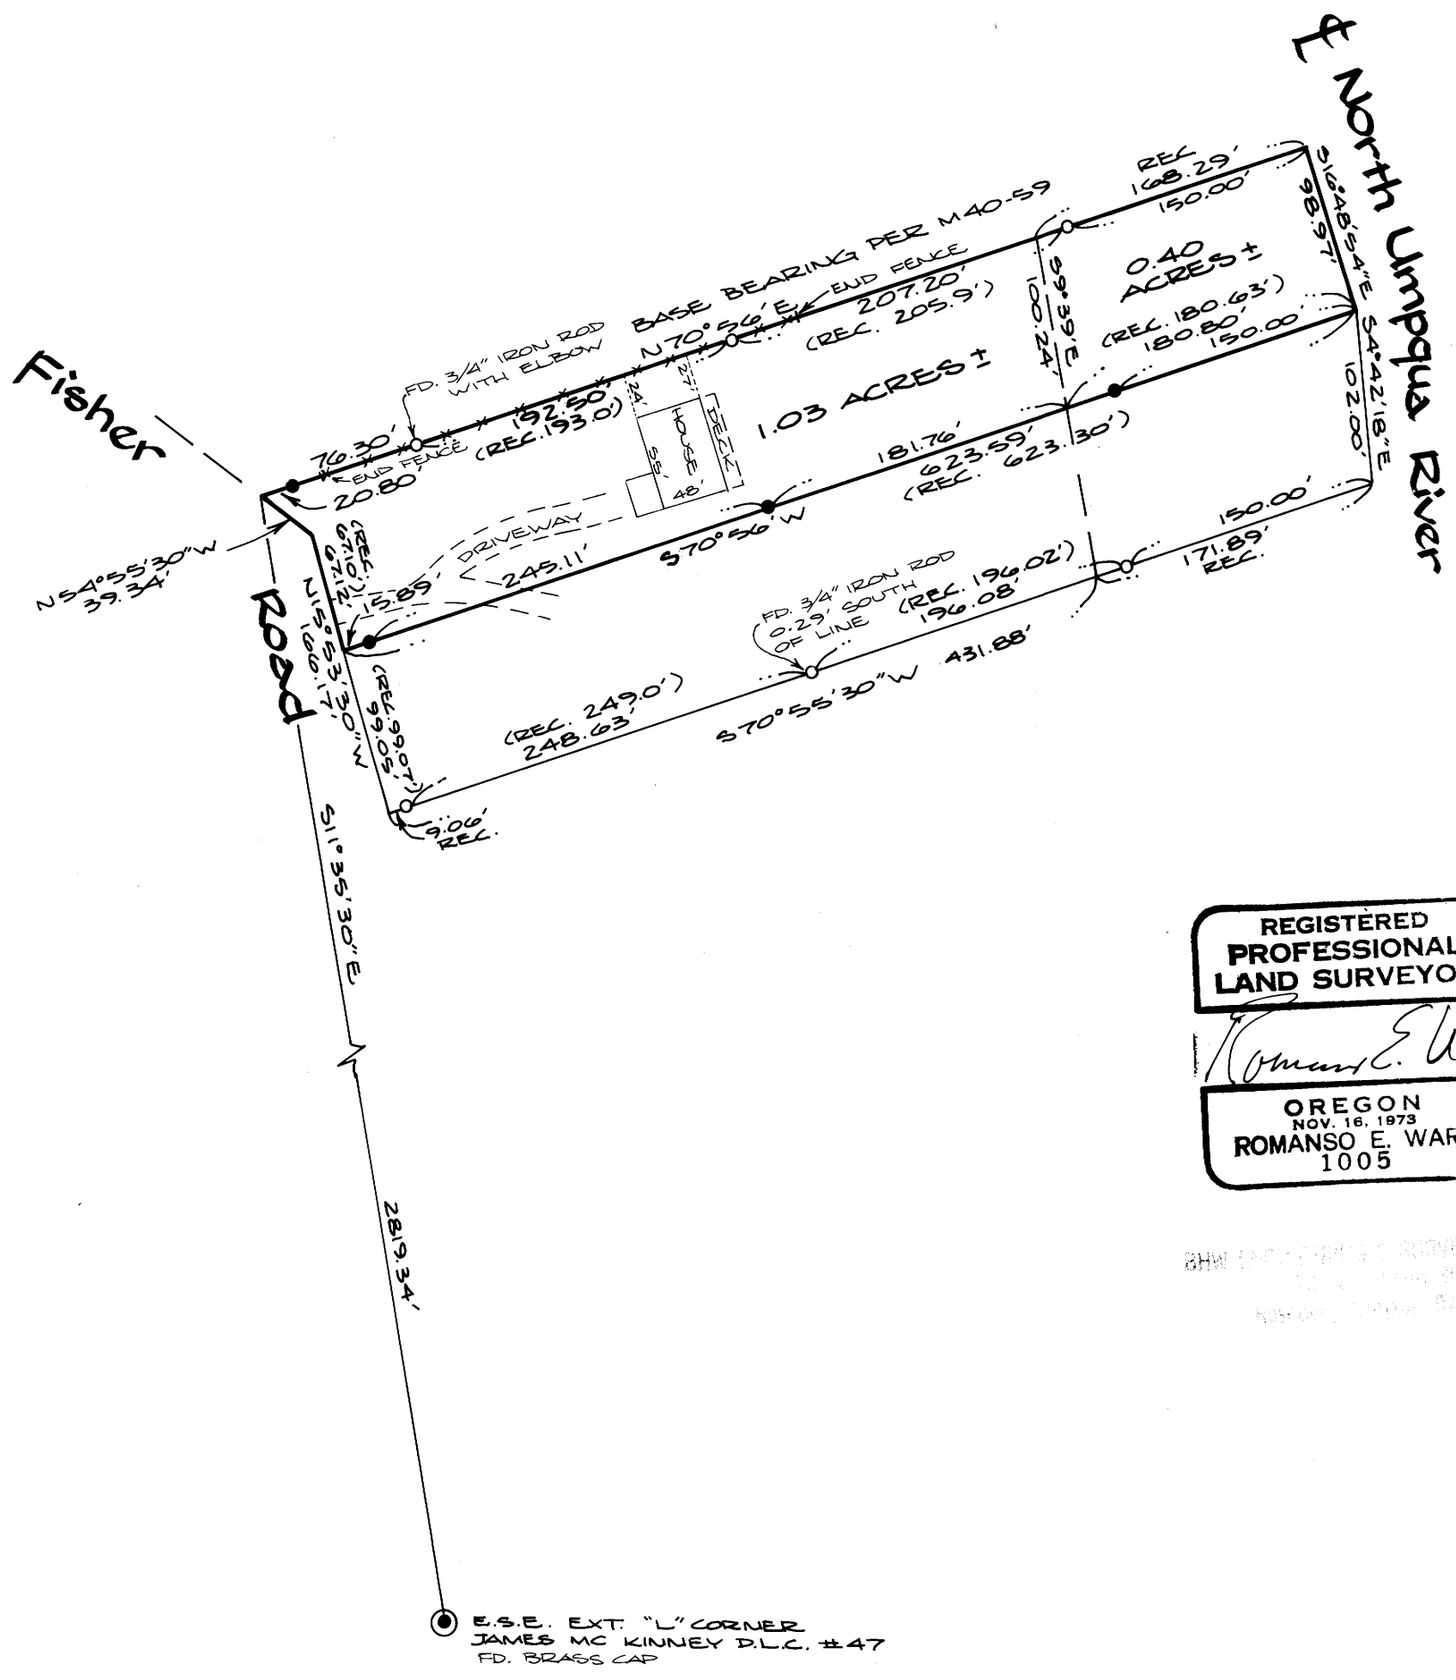

REGISTERED
PROFESSIONAL
LAND SURVEYOR

Romanso E. Ware

OREGON
NOV. 16, 1973
ROMANSO E. WARE
1005

BHW ENGINEERING & SURVEYING, INC.

MAP FILE M84-54