Bk 7 - Pg 6A

Minor Land Partition In The N.W. ¼, N.W. ¼, Sec. 21, T28 S, R6 W, W.M.
Winston, Oregon ~ December 1980

COUNTY SURVEYORS FILE DATA
DO NOT REMOVE FROM OFFICE

STATE OF OREGON)
COUNTY OF DOUGLAS) SS.

I, DORIS L. WADSWORTH, COUNTY CLERK AND RECORDER OF CONVEYANCES, IN AND FOR SAID COUNTY, DO HEREBY CERTIFY THAT THE WITHIN INSTRUMENT WAS RECORDED THIS DAY:

JAN 28 1981 1 16

BY Marylee Lind DEPUTY

NO. _____ FEE 12.00

DOUGLAS COUNTY OFFICIAL RECORDS

FILED BS
RECEIVED
JAN 20 1981
COUNTY SURVEYOR
DOUGLAS COUNTY, ORE.
BS

81-00955

MAP FILE H Bla - 36a A

Legal Owner & Partitioner:

Earl B. Pritchard & LoWanda J. Pritchard
593 Lookingglass Road
P.O. Box 336
Winston, Oregon

Map Prepared By:

Harold V. Stockhoff L.S.
1074 N.E. Knoll
Roseburg, Oregon

Utilities:

Winston-Dillard
Water District

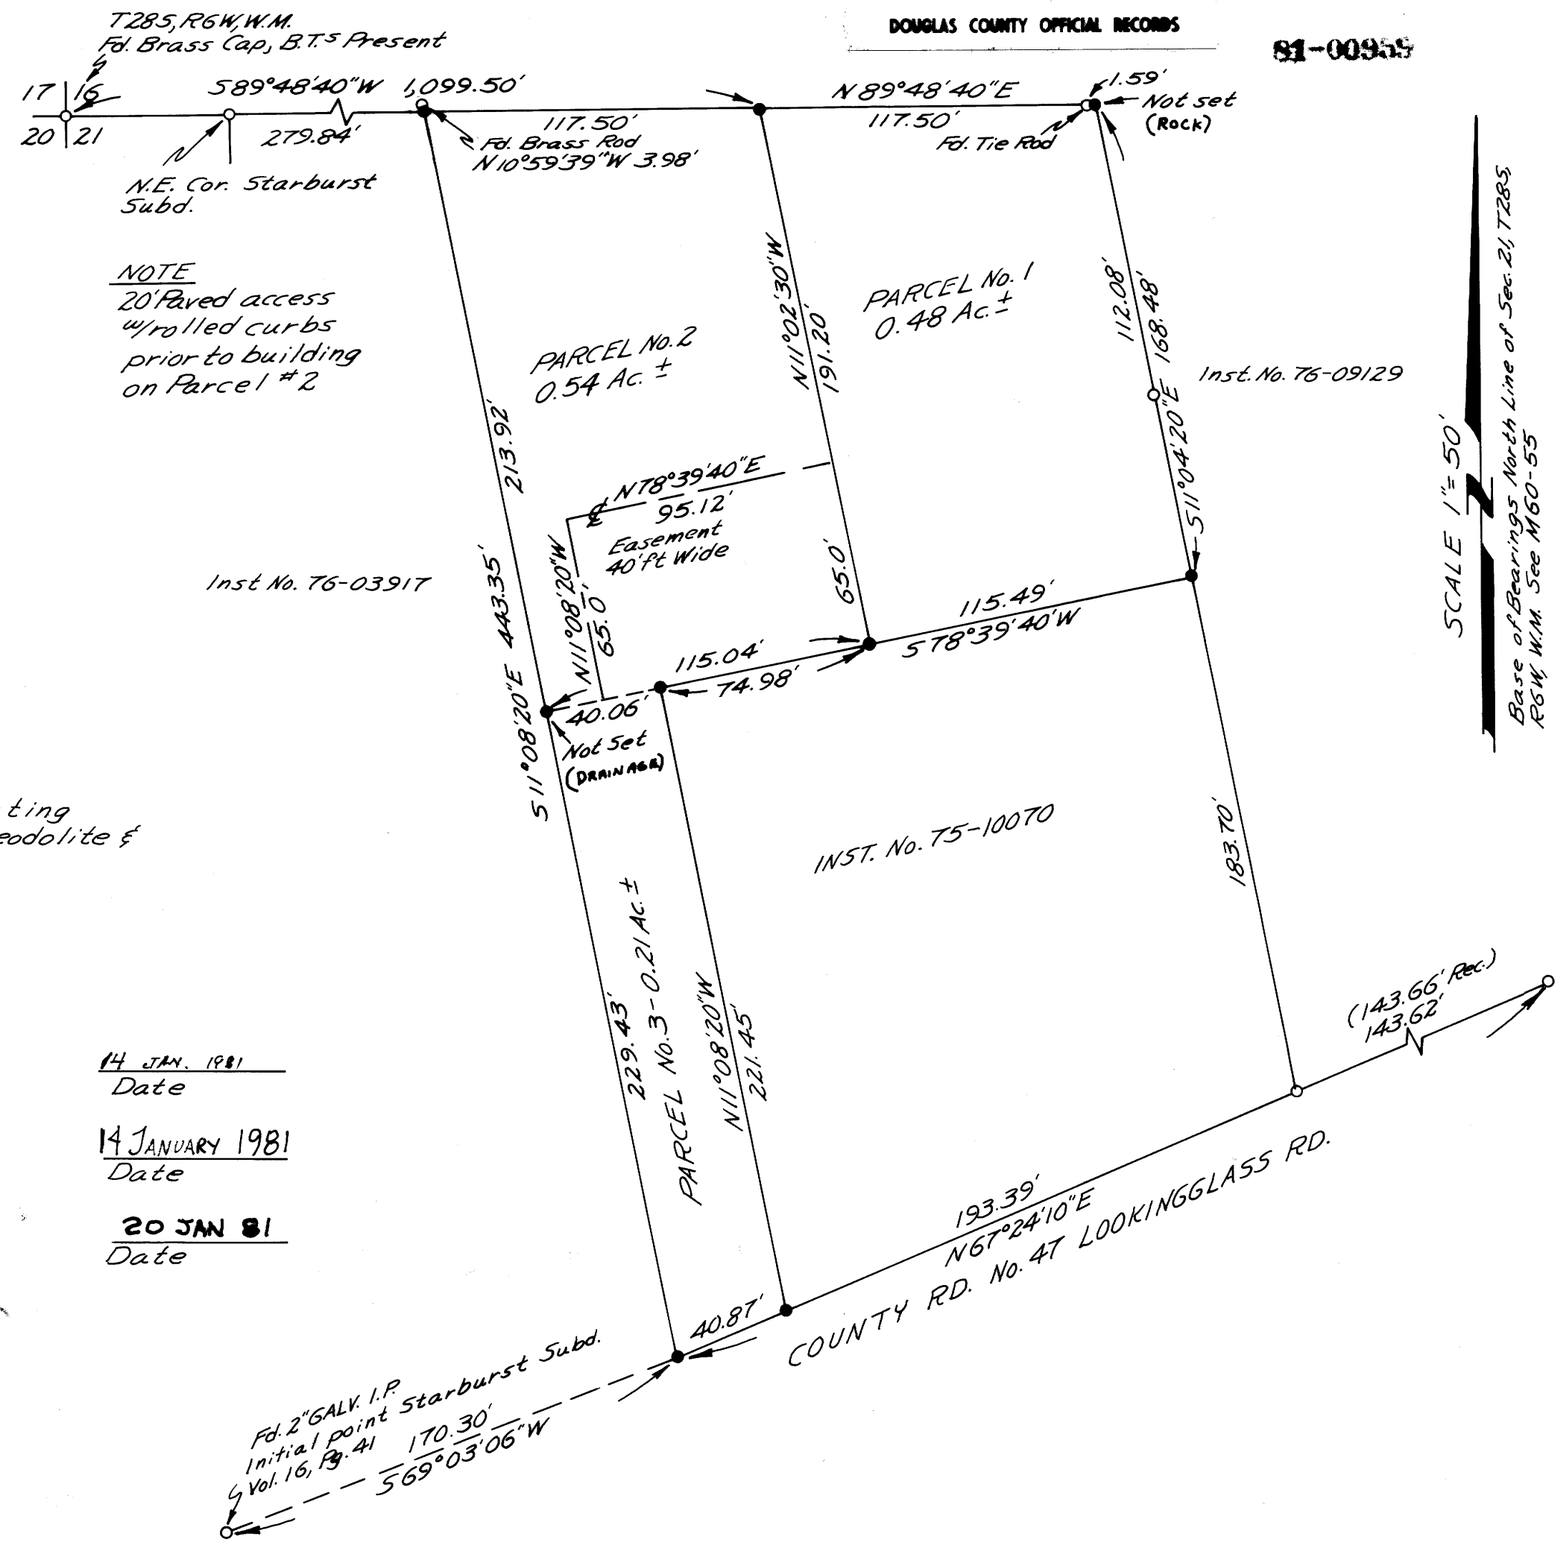

LEGEND
● Set 5/8" x 30" Iron rod or as otherwise notes
○ Found 5/8" Iron rod or as otherwise noted

NARRATIVE
Parcel 1, 2 & 3 were established from existing monuments as shown using a 20 sec. Theodolite & E.D.M.
Harold Stockhoff L.S.
Heide Stockhoff Chainman

APPROVALS

Lloyd R. Stutzman — 14 JAN. 1981
Pres. City of Winston Planning Commission — Date

Mike A. Parker — 14 JANUARY 1981
City of Winston Engineer — Date

Francis L. Ingram — 20 JAN 81
County Surveyor — Date

REGISTERED PROFESSIONAL LAND SURVEYOR
Harold V. Stockhoff
OREGON
JULY 14, 1978
HAROLD V. STOCKHOFF
1663

MAP FILE H 86 - 36a A