MAP FILE M86-55

SURVEY TO ESTABLISH PROPERTY BOUNDARY

IN THE

N. E. 1/4 OF SECTION 14, T. 27 S., R. 3 W., W. M.

February 1981 Scale: 1"=200'

FILED
RECEIVED
FEB 19 1981
COUNTY SURVEYOR
DOUGLAS COUNTY, ORE.

COUNTY SURVEYORS FILE DATA
DO NOT REMOVE FROM OFFICE

SURVEY FOR: Chrystal Thomas

BY: Baughman Technical Services, Inc.
P. O. Box 222
Roseburg, Oregon 97470

NARRATIVE: The purpose of the survey was to set monuments on a part of that property described in Volume 319, Page 815, Deed Records of Douglas County. The section corner common to Sections 11, 12, 13 & 14 was found, as was the 1/4 corner common to Sections 11 & 14, the center North 1/16 corner of Section 14, the center of Section 14, and the 1/4 corner common to Sections 13 & 14. The North 1/16 corner between Sections 13 & 14 was proportioned in but not set. The property corenrs were monumented based upon the qualifications contained in the deed description. The base of bearings was that bearing shown for the North line of Section 14 on M 16-74. A Wild T-1, HP 3805, and 300 foot chain were used by Lester Fanning, Master Chief of Party in performing the survey.

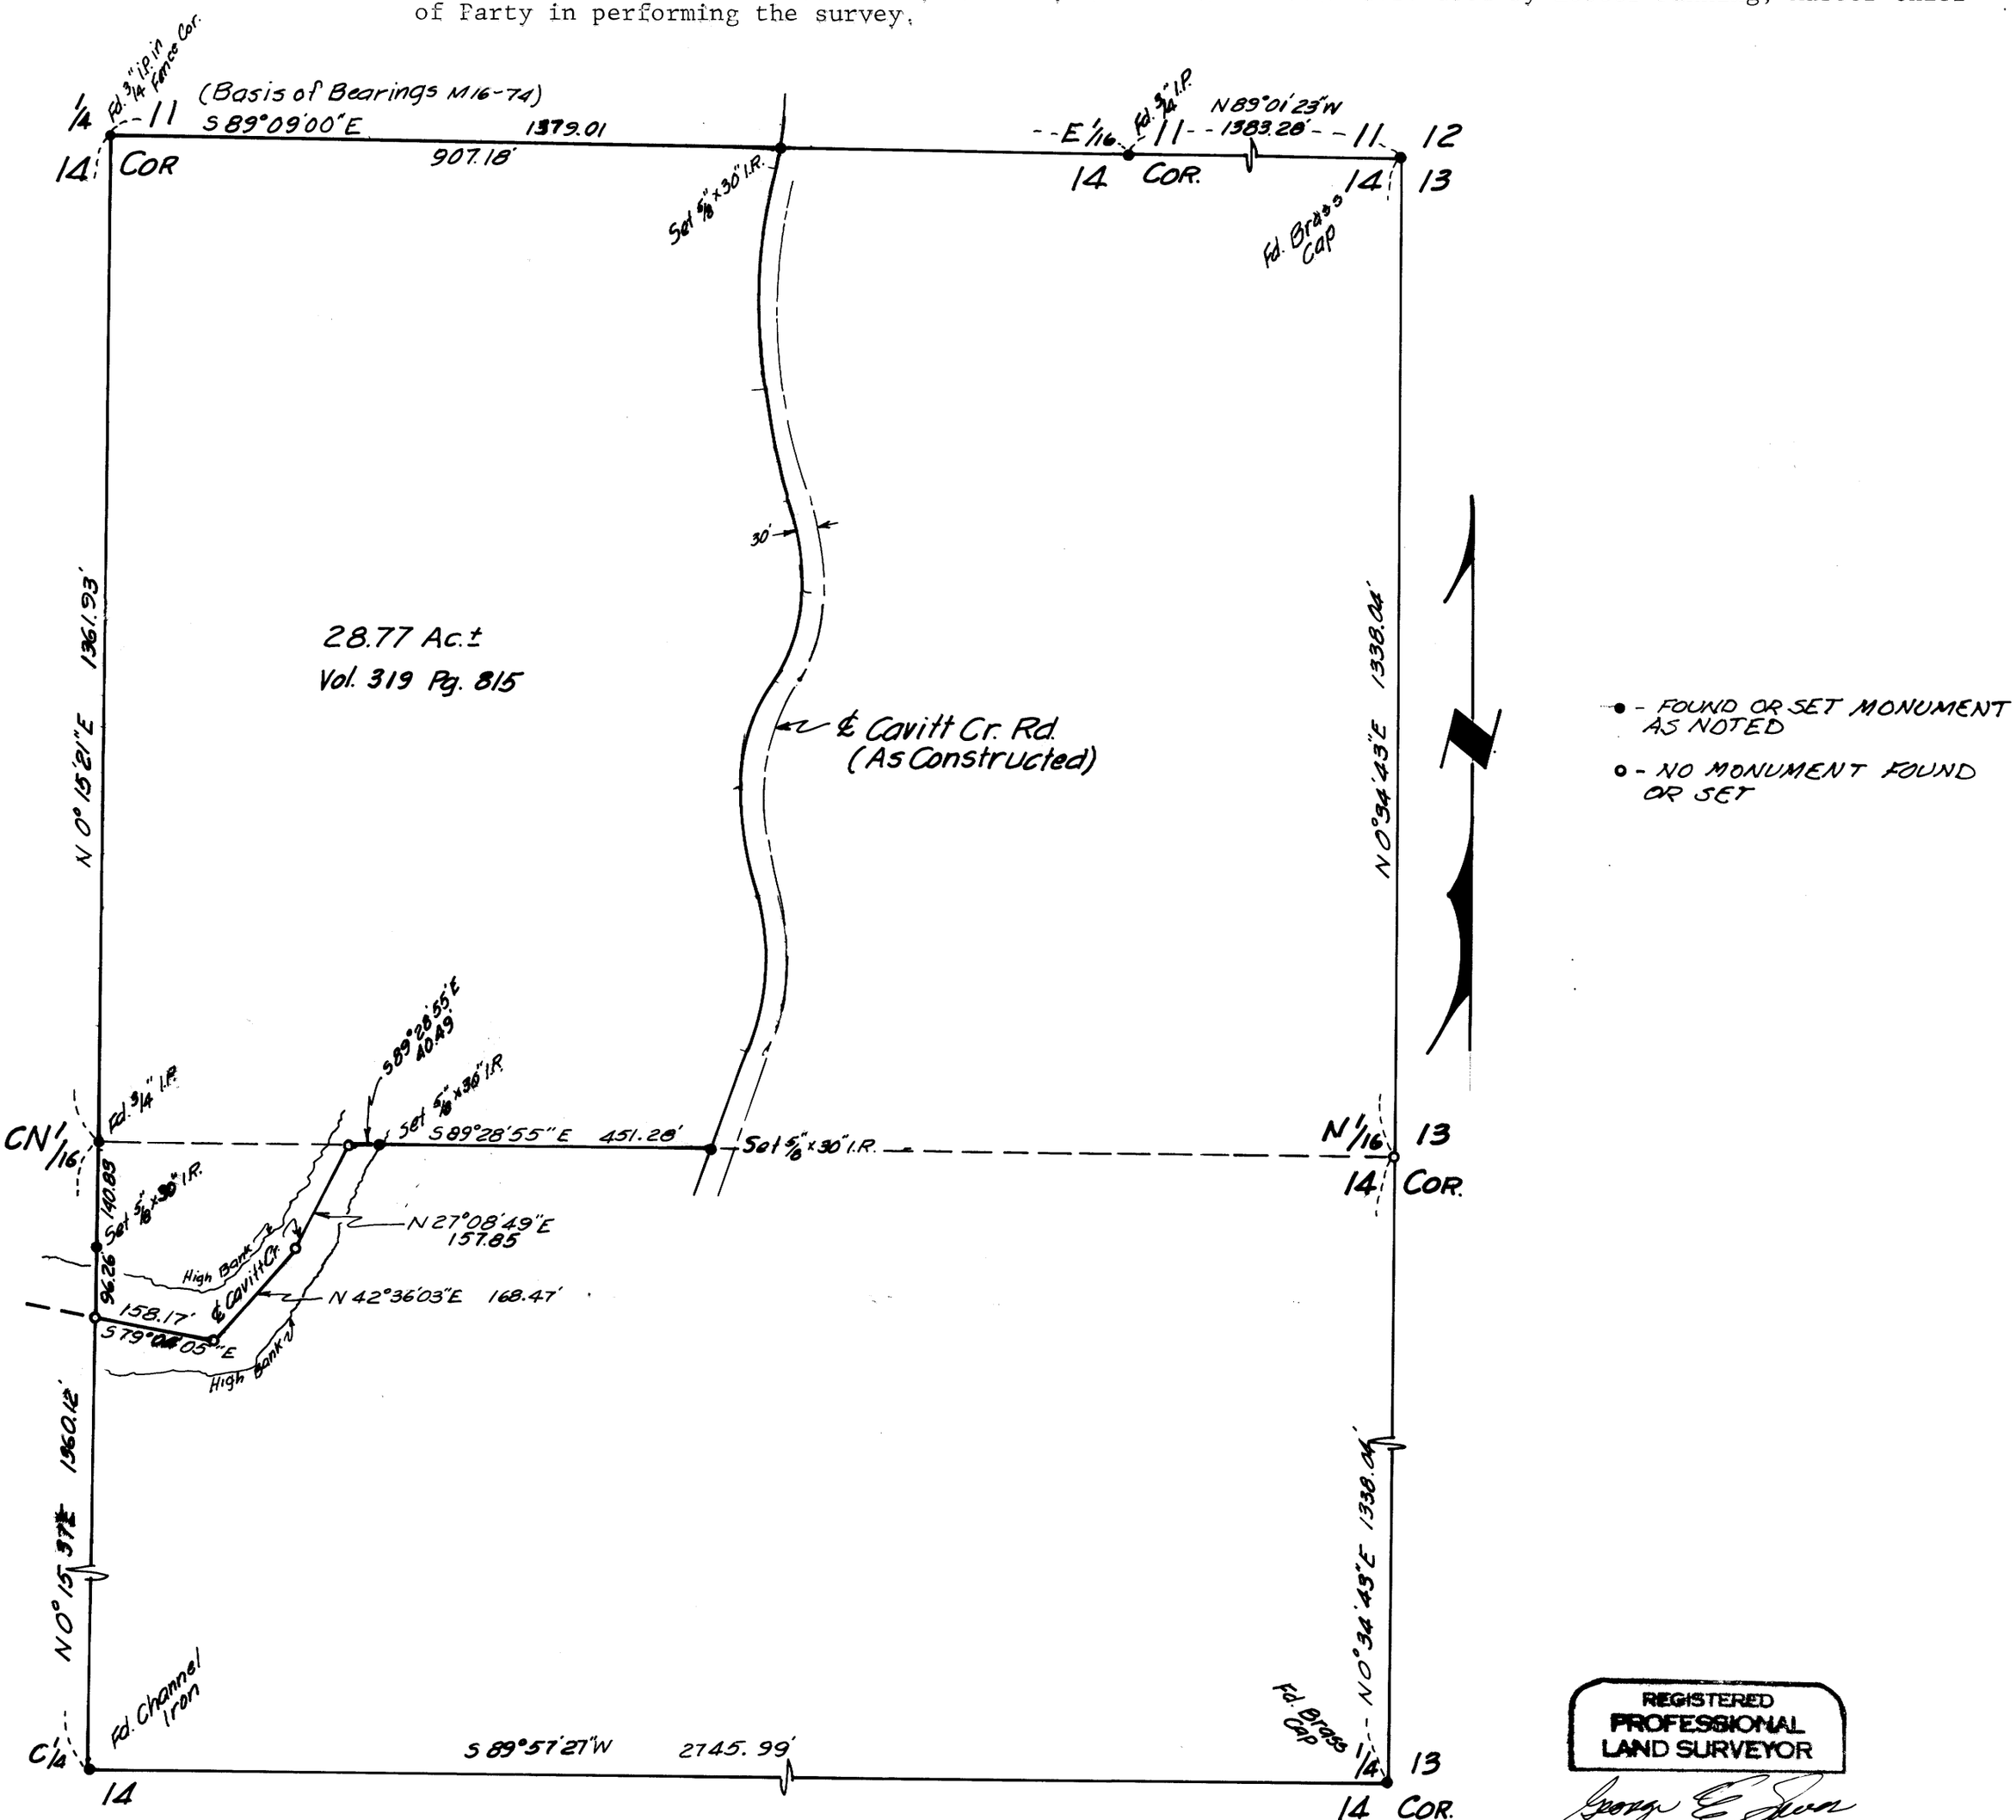

● - FOUND OR SET MONUMENT AS NOTED

o - NO MONUMENT FOUND OR SET

REGISTERED
PROFESSIONAL
LAND SURVEYOR
George E. Grubb
OREGON
MAY 10, 1957
GEORGE E. GRUBB
397

MAP FILE M86-55