COUNTY SURVEYORS FILE DATA
DO NOT REMOVE FROM OFFICE

FILED BJ
RECEIVED
APR 12 1982
COUNTY SURVEYOR
DOUGLAS COUNTY, ORE.
BJ

MAP FILE M-27-176

SURVEY FOR U.S. FOREST SERVICE
SIUSLAW NATIONAL FOREST
CONTRACT Nº RFQ *82-4 P.O.# 00-04TO-2-255
D.L.C. 39 IN N½ E SW¼ S.17, E½ S.18, T.21S., R.12W., W.M..
DOUGLAS COUNTY, OREGON
SCALE: 1"=500' JAN-MAR, 1982
SURVEYOR: CLAYTON J. MARTIN R.P.L.S.#1910
CHAINMAN: JOEL J. MARTIN
MONUMENT FOUND ●
NO MONUMENTS SET
1 METER = 3.2808 FEET

0 100 200 400 800 1200 1350 FEET
0 50 100 200 300 400 METERS

POSTED BOUNDARY
( ) B.L.M. CALLS

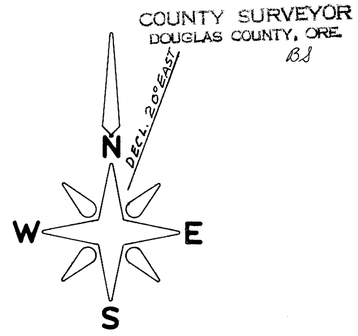

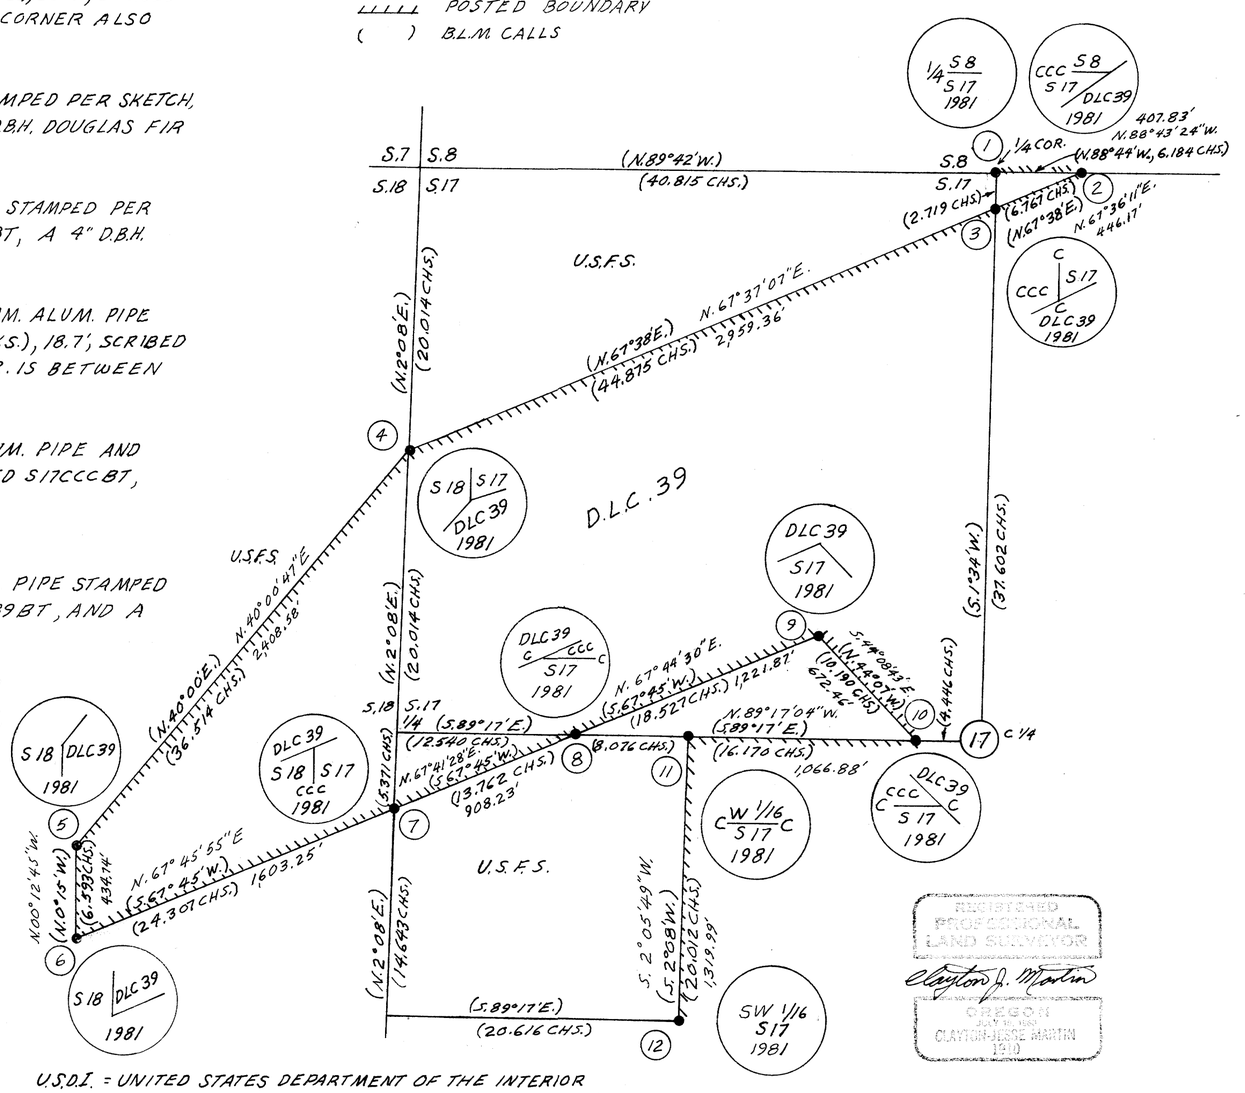

NARRATION: THE CORNERS ON THIS SURVEY WERE SET IN 1981 BY THE U.S.B.L.M., THE PLAT OF WHICH SURVEY IS NOT YET OFFICIAL, THIS SURVEY WAS MADE TO POST THE LINE BETWEEN THE U.S. FOREST SERVICE AND PRIVATE LAND.
THE BEARINGS OF THIS SURVEY WERE DETERMINED BY A GYRO TAKEN BY THE U.S. FOREST SERVICE.

(1) 1/4 COR. S.8, S.17, FOUND: 3" DIAM. U.S.D.I., B.L.M. ALUM. CAP SET 9" ABOVE GROUND IN A 2" DIAM. ALUM. PIPE FROM WHICH BEARS A 36" D.B.H. HEMLOCK, N.72° E., (67 LKS.), 43.7', SCRIBED 1/4 S8 BT, AN 18" D.B.H. HEMLOCK, S.20° E., (55½ LKS.), 35.52', SCRIBED 1/4 S17 BT, AND A 30" D.B.H. SPRUCE S.12° W., 42', WITH A HEALED FACE, 5 BLAZES AROUND TREE AND AN INTERNATIONAL PAPER CO. ALUM. SEC. TAG. CAP STAMPED PER SKETCH.

(2) CLAIM CLOSING CORNER, FOUND: 3" DIAM. U.S.D.I., B.L.M. ALUM. CAP SET 4" ABOVE GROUND IN A 2" DIAM. ALUM. PIPE AND STAMPED PER SKETCH, FROM WHICH BEARS AN 8" D.B.H. SPRUCE, N.89° E., 11.4' (18 LKS.), SCRIBED S8 CCC BT, AND A 10" D.B.H. SPRUCE (S.10½° E.), S.6° E., (37 LKS.) 24.5', SCRIBED DLC 39 S17 CCC BT.

(3) CLAIM CLOSING CORNER, FOUND: 3" DIAM. U.S.D.I., B.L.M., ALUM. CAP SET 6" ABOVE GROUND IN A 2" DIAM. ALUM. PIPE, STAMPED PER SKETCH, FROM WHICH BEARS AN 18" D.B.H. HEMLOCK, N.56° W., 15.6', (24 LKS.) SCRIBED S17 CCC BT AND A 14" D.B.H. HEMLOCK, N9° E., 33.4', (50½ LKS.), SCRIBED S17 CCC BT.

(4) ANGLE POINT DLC. 39 BETWEEN S.17 & S.18, FOUND: 3" DIAM. U.S.D.I., B.L.M. ALUM. CAP SET IN A 2" DIAM. ALUM. PIPE 5" ABOVE GROUND AND STAMPED PER SKETCH, FROM WHICH BEARS A 12" D.B.H. DOUGLAS FIR, N.55½° W., (58 LKS.), 38.4', SCRIBED S18 CCC BT, AND A 28" D.B.H. DOUGLAS FIR, N.59½° E., (15 LKS.), 9.9' SCRIBED S17 CCC BT. NOTE: THIS CORNER ALSO FITS FOR 1/16 COR. BETWEEN S.17 & S.18, PER B.L.M. NOTES.

(5) ANGLE POINT, FO: 3" DIAM. U.S.D.I., B.L.M. ALUM. CAP SET 3" ABOVE GROUND IN A 2" DIAM. ALUM. PIPE, STAMPED PER SKETCH, FROM WHICH BEARS A 26" D.B.H. DOUGLAS FIR N.72° W., 5.8', (9 LKS.), SCRIBED DLC 39 S18 BT, AND A 14" D.B.H. DOUGLAS FIR N. 74° E., 30.7' (46½ LKS.) SCRIBED DLC 39 BT.

(6) ANGLE POINT, FOUND: 3" DIAM. U.S.D.I., B.L.M. ALUM. CAP SET 4" ABOVE GROUND IN A 2" DIAM. ALUM. PIPE STAMPED PER SKETCH, FROM WHICH CAP BEARS A 5" D.B.H. LODGEPOLE PINE, N. 27° E., 9.6' (14 LKS.) MKD. "X" AND BT, A 4" D.B.H. LODGEPOLE PINE, S. 12° E., 4.0', (6 LKS.) MKD. "X" AND BT.

(7) CLAIM CLOSING CORNER, FOUND: 3" DIAM. U.S.D.I., B.L.M. ALUM. CAP SET 4" ABOVE GROUND IN A 2" DIAM. ALUM. PIPE STAMPED PER SKETCH, FROM WHICH CAP BEARS A 14" D.B.H. HEMLOCK (BROKEN TOP) S. 7° E., (28 LKS.), 18.7', SCRIBED S17 CCC BT, AND A 14" D.B.H. DOUGLAS FIR, N. 44° W., (14 LKS.), 9.2', SCRIBED DLC 39 S18 CCC BT. COR. IS BETWEEN CHOPPED OPEN LOG.

(8) CLAIM CLOSING CORNER, FOUND: 3" DIAM. U.S.D.I., B.L.M. ALUM. CAP SET 5" ABOVE GROUND IN A 2" DIAM. ALUM. PIPE AND STAMPED PER SKETCH, FROM WHICH BEARS A 22" D.B.H. HEMLOCK, S. 3° W., (12½ LKS.), 8.3', SCRIBED S17 CCC BT, AND A 10" D.B.H. HEMLOCK, S. 58° E., (47.5 LKS.), 31.4', SCRIBED S17 CCC BT.

(9) ANGLE POINT, FOUND: 3" DIAM. U.S.D.I., B.L.M. ALUM. CAP SET 8" ABOVE GROUND IN A 2" DIAM. ALUM. PIPE STAMPED PER SKETCH, FROM WHICH CAP BEARS AN 18" D.B.H. SPRUCE, N.3° E., (53.5 LKS.), 35.2', SCRIBED DLC 39 BT, AND A 24" D.B.H. SPRUCE S.5¼° W., (31 LKS.), 20.5', SCRIBED S17 DLC 39 BT.

(10) CLAIM CLOSING CORNER, FOUND: 3" DIAM. U.S.D.I., B.L.M. ALUM. CAP SET 6" ABOVE GROUND IN A 2" DIAM. ALUM. PIPE STAMPED PER SKETCH, FROM WHICH CAP BEARS A 6" D.B.H. ALDER S.11½° W., (46 LKS.) 30.3', BARK SCRIBED S17 CCC BT, AND A 20" D.B.H. SPRUCE (N.68½° W.) N.67° W., (43 LKS.) 28.84', SCRIBED S17 CCC BT.

(11) CENTER WEST 1/16 COR., FOUND: 3" DIAM. U.S.D.I., B.L.M. ALUM. CAP SET 5" ABOVE GROUND IN A 2" DIAM. ALUM. PIPE STAMPED PER SKETCH, FROM WHICH CAP BEARS A 12" D.B.H. SPRUCE, N.41½° E., (11 LKS.), 7.3', SCRIBED CW 1/16 S17 BT, AND AN 18" D.B.H. SPRUCE S. 35° E., (17 LKS.) 10.7', SCRIBED CW 1/16 S17 BT.

(12) SOUTHWEST 1/16 COR., FOUND: 3" DIAM. U.S.D.I., B.L.M. ALUM. CAP SET 4" ABOVE GROUND IN A 2" DIAM. ALUM. PIPE STAMPED PER SKETCH, FROM WHICH BEARS A 12" D.B.H. SPRUCE, N.52½° W., 68.9', (104½ LKS.), SCRIBED SW 1/16 S17 BT, AND A 58" D.B.H. DOUGLAS FIR, S.54½° W., 76.7' (116½ LKS.), SCRIBED SW 1/16 S17 BT.

NOTE: ALL BEARING TREES HAVE BEARING TREE TAGS, ATTENTION SIGNS AND RED BANDS PAINTED AROUND THEM.

U.S.D.I. = UNITED STATES DEPARTMENT OF THE INTERIOR
B.L.M. = BUREAU OF LAND MANAGEMENT
D.L.C. = DONATION LAND CLAIM
CCC = CLAIM CLOSING CORNER
COR. = CORNER
DIAM = DIAMETER
ALUM = ALUMINUM
D.B.H. = DIAMETER BREAST HEIGHT
CHS. = CHAINS
LKS. = LINKS

REGISTERED PROFESSIONAL LAND SURVEYOR
Clayton J. Martin
OREGON JULY 14, 1967 CLAYTON JESSE MARTIN 1910

C.J. MARTIN SURVEYING
2751 JUNIPER ST.
SWEET HOME, OR 97386

I, CLAYTON J. MARTIN, A REGISTERED LAND SURVEYOR IN THE STATE OF OREGON, HEREBY CERTIFY THAT THIS PLAT IS A CORRECT REPRESENTATION OF A SURVEY I PERFORMED DURING JAN.-MARCH FOR THE U.S. FOREST SERVICE IN ACCORDANCE WITH THE STATUTES OF OREGON AND THE B.L.M. MANUAL OF SURVEYING INSTRUCTIONS, 1973. Clayton J. Martin O.R.L.S. #1910

MAP FILE M-27-176