MAP FILE M94 - 56A

COUNTY SURVEYORS FILE DATA
DO NOT REMOVE FROM OFFICE

FILED
RECEIVED
AUG 5 1983
COUNTY SURVEYOR
DOUGLAS COUNTY, ORE.

MAJOR LAND PARTITION OF
DEED NO. 82-13859 IN SECTIONS 19
& 20 - T30S R5W

NW1/4 S20
NE1/4 S19

N
Based on M60-51
(See Narrative)

SCALE 1" = 100'

OWNERS/PARTITIONERS: Arthur and Kathy LeVasseur
Route 1 Box 271-C
Myrtle Creek, OR 97457

NUMBER OF LOTS: Two (2)

WATER SUPPLY: Private Wells

SEWAGE DISPOSAL: Private Subsurface Sewage System

LEGEND

- Found 1/2" Iron Rod
- Found 3/4" Iron Pipe
- Found 5/8" Iron Rod
- Set 7/8"x30" Iron Rod With 3/4" Brass Washer attached (LS 866)
- Fence
- Road Easement
- Centerline Waterline Easement
- Calculated Point

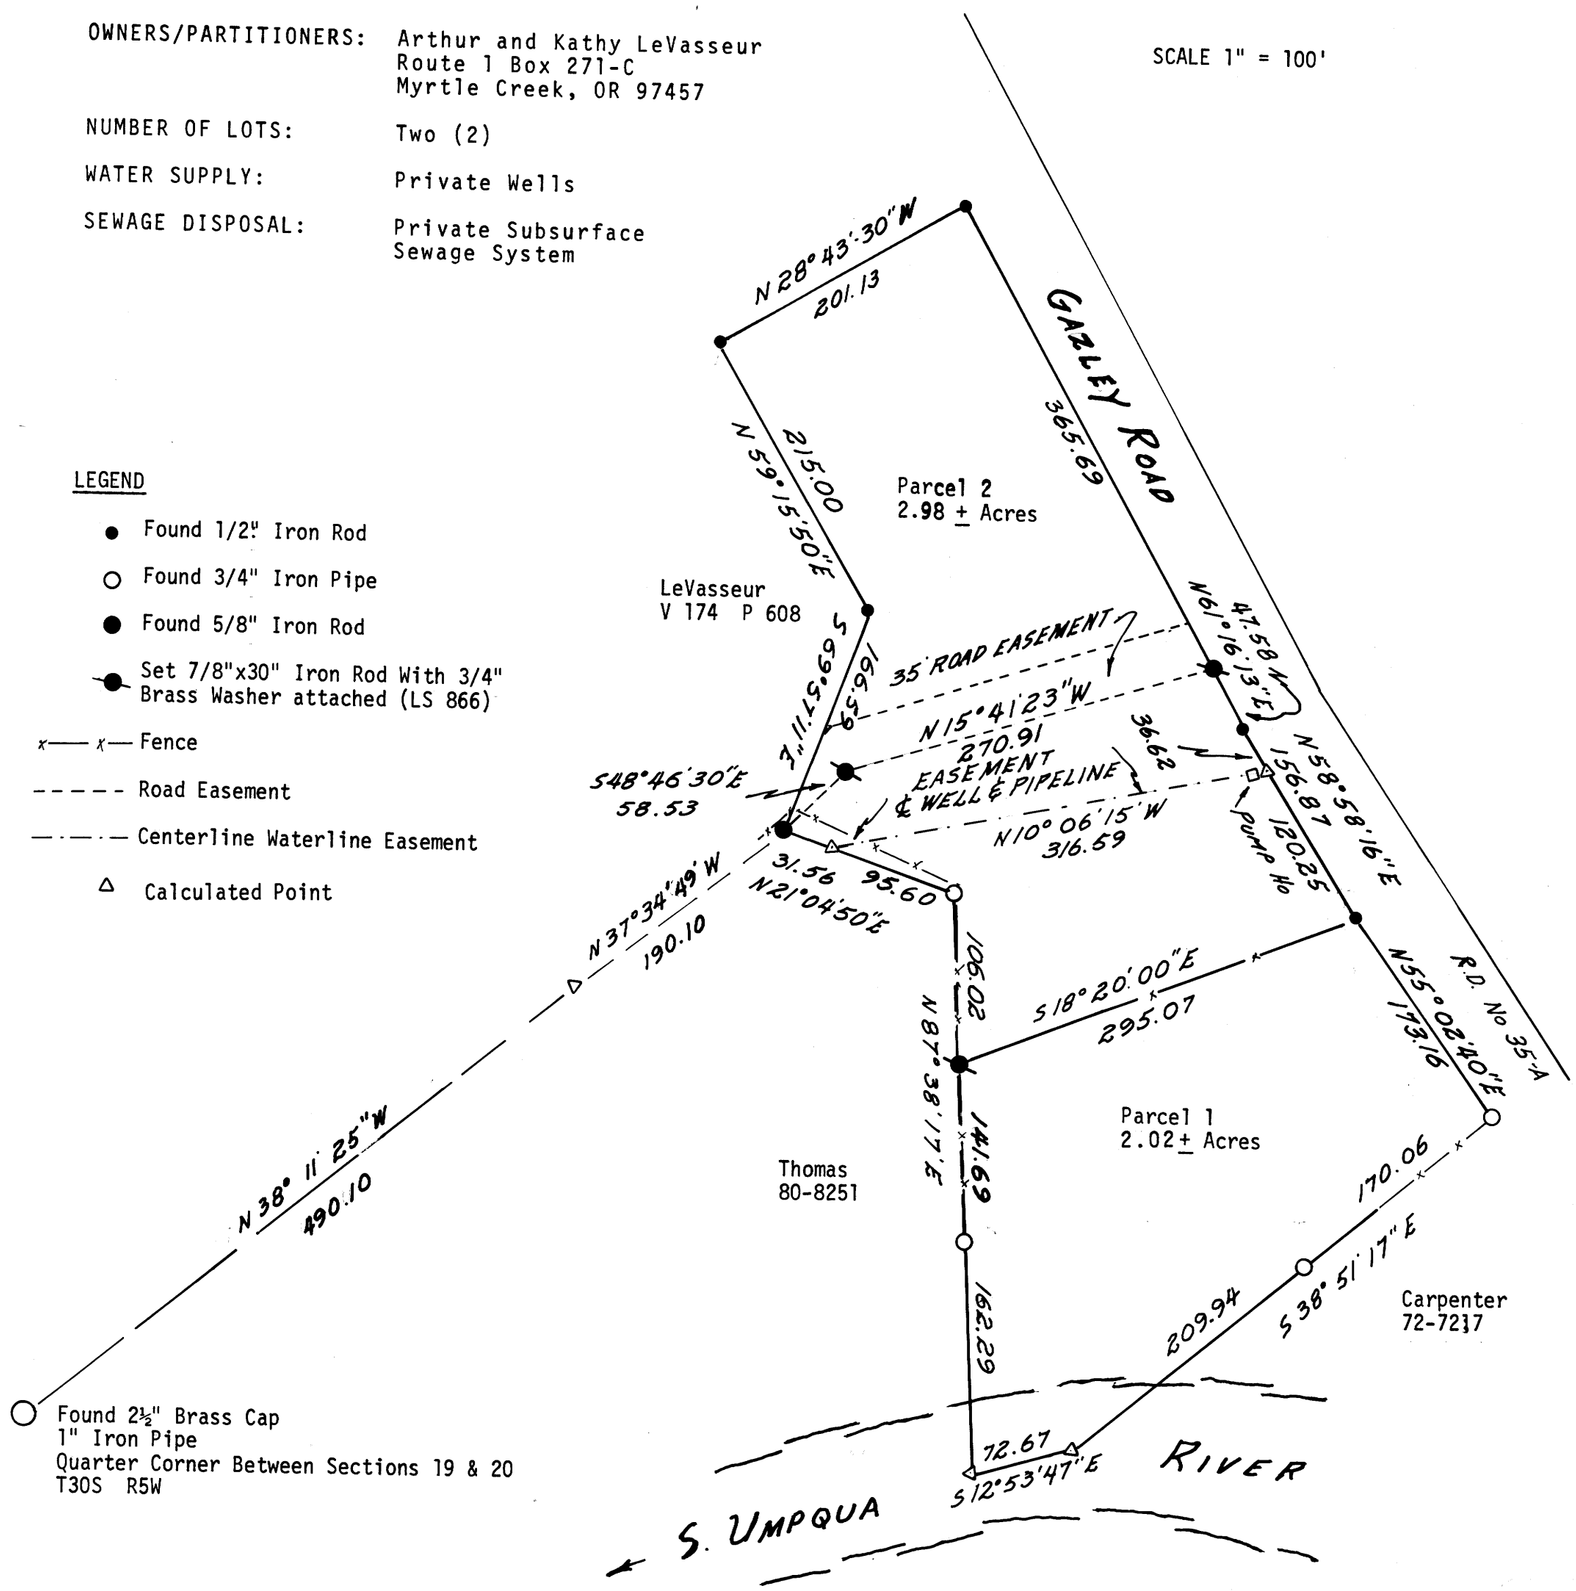

Found 2½" Brass Cap
1" Iron Pipe
Quarter Corner Between Sections 19 & 20
T30S R5W

UMPQUA SURVEYING COMPANY
626 NE Division Street
PO Box 791
Myrtle Creek, OR 97457

July 1983

Dr. 8-19 594

MAP FILE M94 - 56A