SURVEY IN NW 1/4, SECTION 23 & SW 1/4, SECTION 14, T28S, R7W, W.M.

COUNTY SURVEYORS FILE DATA
DO NOT REMOVE FROM OFFICE

FOR: ARLIE D. & DAISY M. FOX
AND
MILTON L. & SUSAN K. SULLIVAN

BY: ROMEY WARE, L.S.
2771 NW GARDEN VALLEY RD.
ROSEBURG, OR 97470

SCALE: 1" = 100'

OCTOBER 1983

NARRATIVE:

SURVEY TO MONUMENT A LINE FOR PROPERTY AGREEMENT. COUNTY ROAD NO. 108 RIGHT-OF-WAY WIDTH IS DEPENDENT ON A FINAL SURVEY PRESENTLY IN PROGRESS BY THE COUNTY ENGINEERING DEPT.

FIELD CREW: R. WARE, M. RIGGAN & D. HOPKINS.
EQUIPMENT USED: WILD T-16 MOUNTED WITH NIKON ND-160 E.D.M.
OFFICE COMPUTATIONS: R. WARE.
DRAFTING: D. HOPKINS.

REFERENCE DEEDS: INSTRUMENT NOS. 78-16976, 229990, 71-1875.

FILED
RECEIVED
NOV 4 1983
COUNTY SURVEYOR
DOUGLAS COUNTY, ORE.

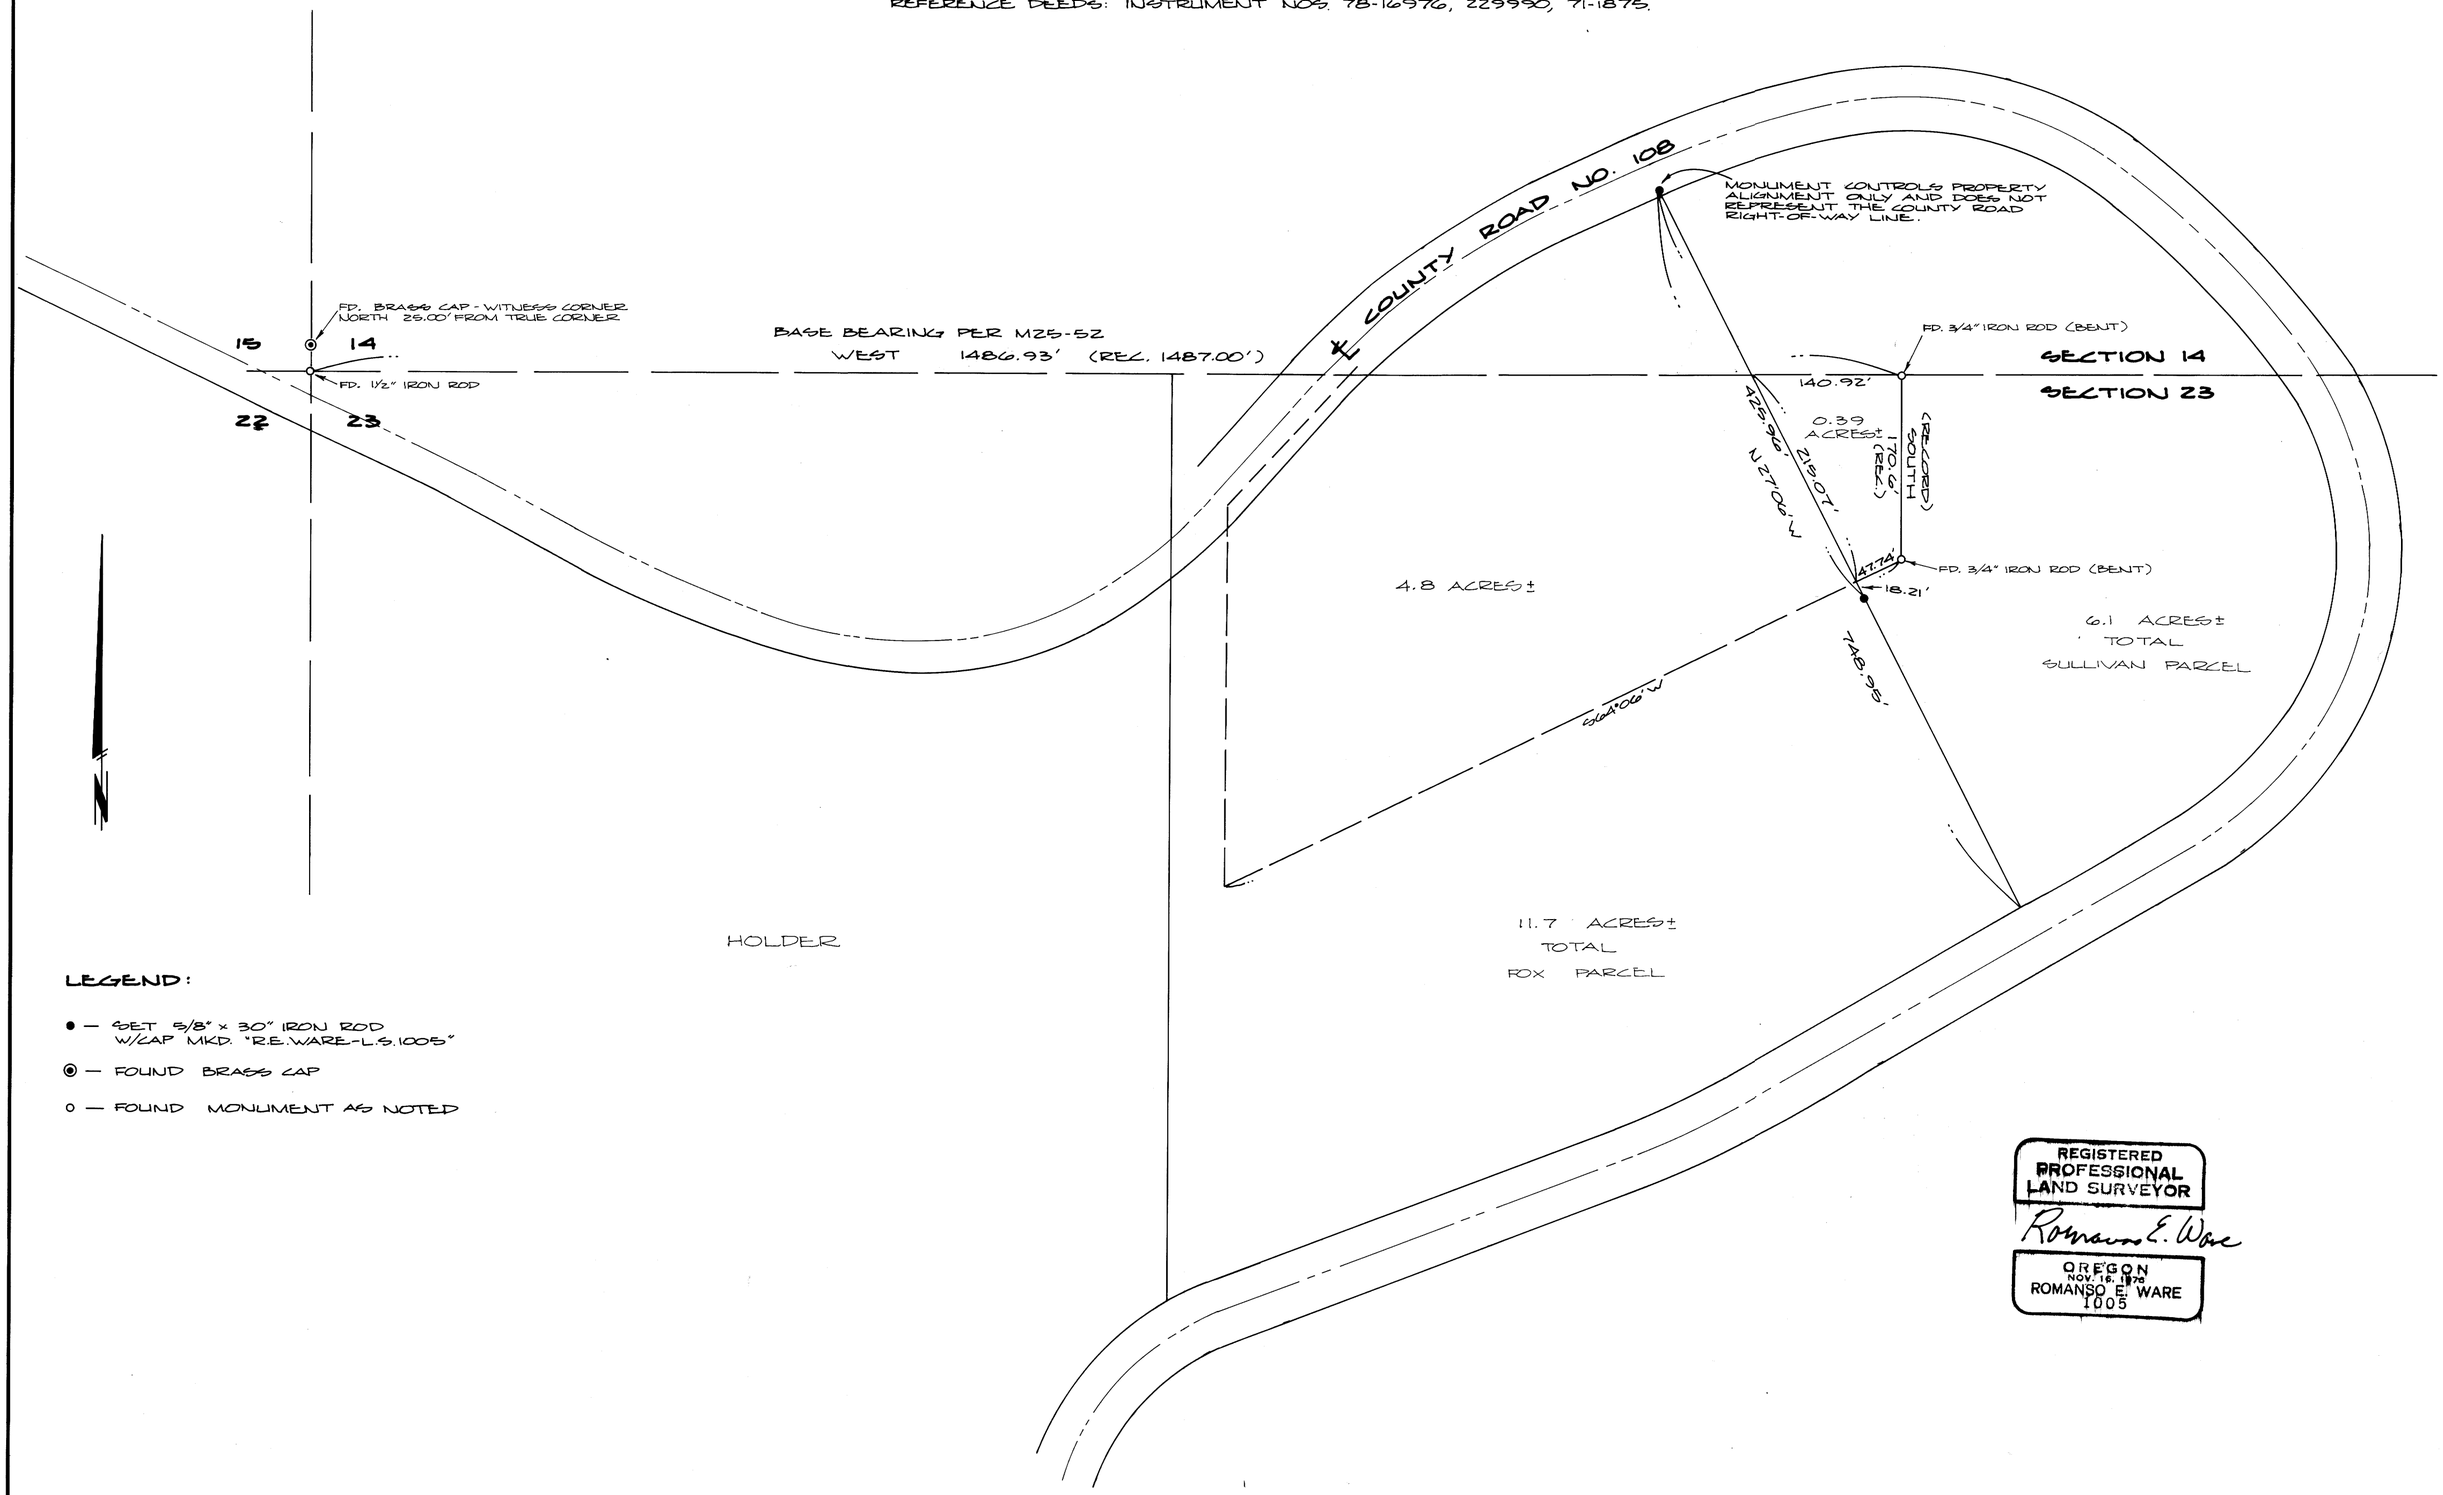

LEGEND:

- ● — SET 5/8" x 30" IRON ROD W/CAP MKD. "R.E. WARE-L.S. 1005"
- ◉ — FOUND BRASS CAP
- o — FOUND MONUMENT AS NOTED

REGISTERED
PROFESSIONAL
LAND SURVEYOR
Romanso E. Ware
OREGON
NOV. 16, 1979
ROMANSO E. WARE
1005

M 95-28

M 95-28