MAP FILE M95-30A

MINOR LAND PARTITION
N½ S33 T29S R5W W.M.

COUNTY SURVEYORS FILE DATA
DO NOT REMOVE FROM OFFICE

FILED ✓
RECEIVED 11/8
NOV 4 1983
COUNTY SURVEYOR
DOUGLAS COUNTY, ORE.
✓

OWNER AND PARTITIONER: JEANETTE MAGGARD
PO Box 665
MYRTLE CREEK, OR 97457

NUMBER OF LOTS: Two (2)

SEWER & WATER UTILITIES: TRI CITY WATER AND SEWER DISTRICT

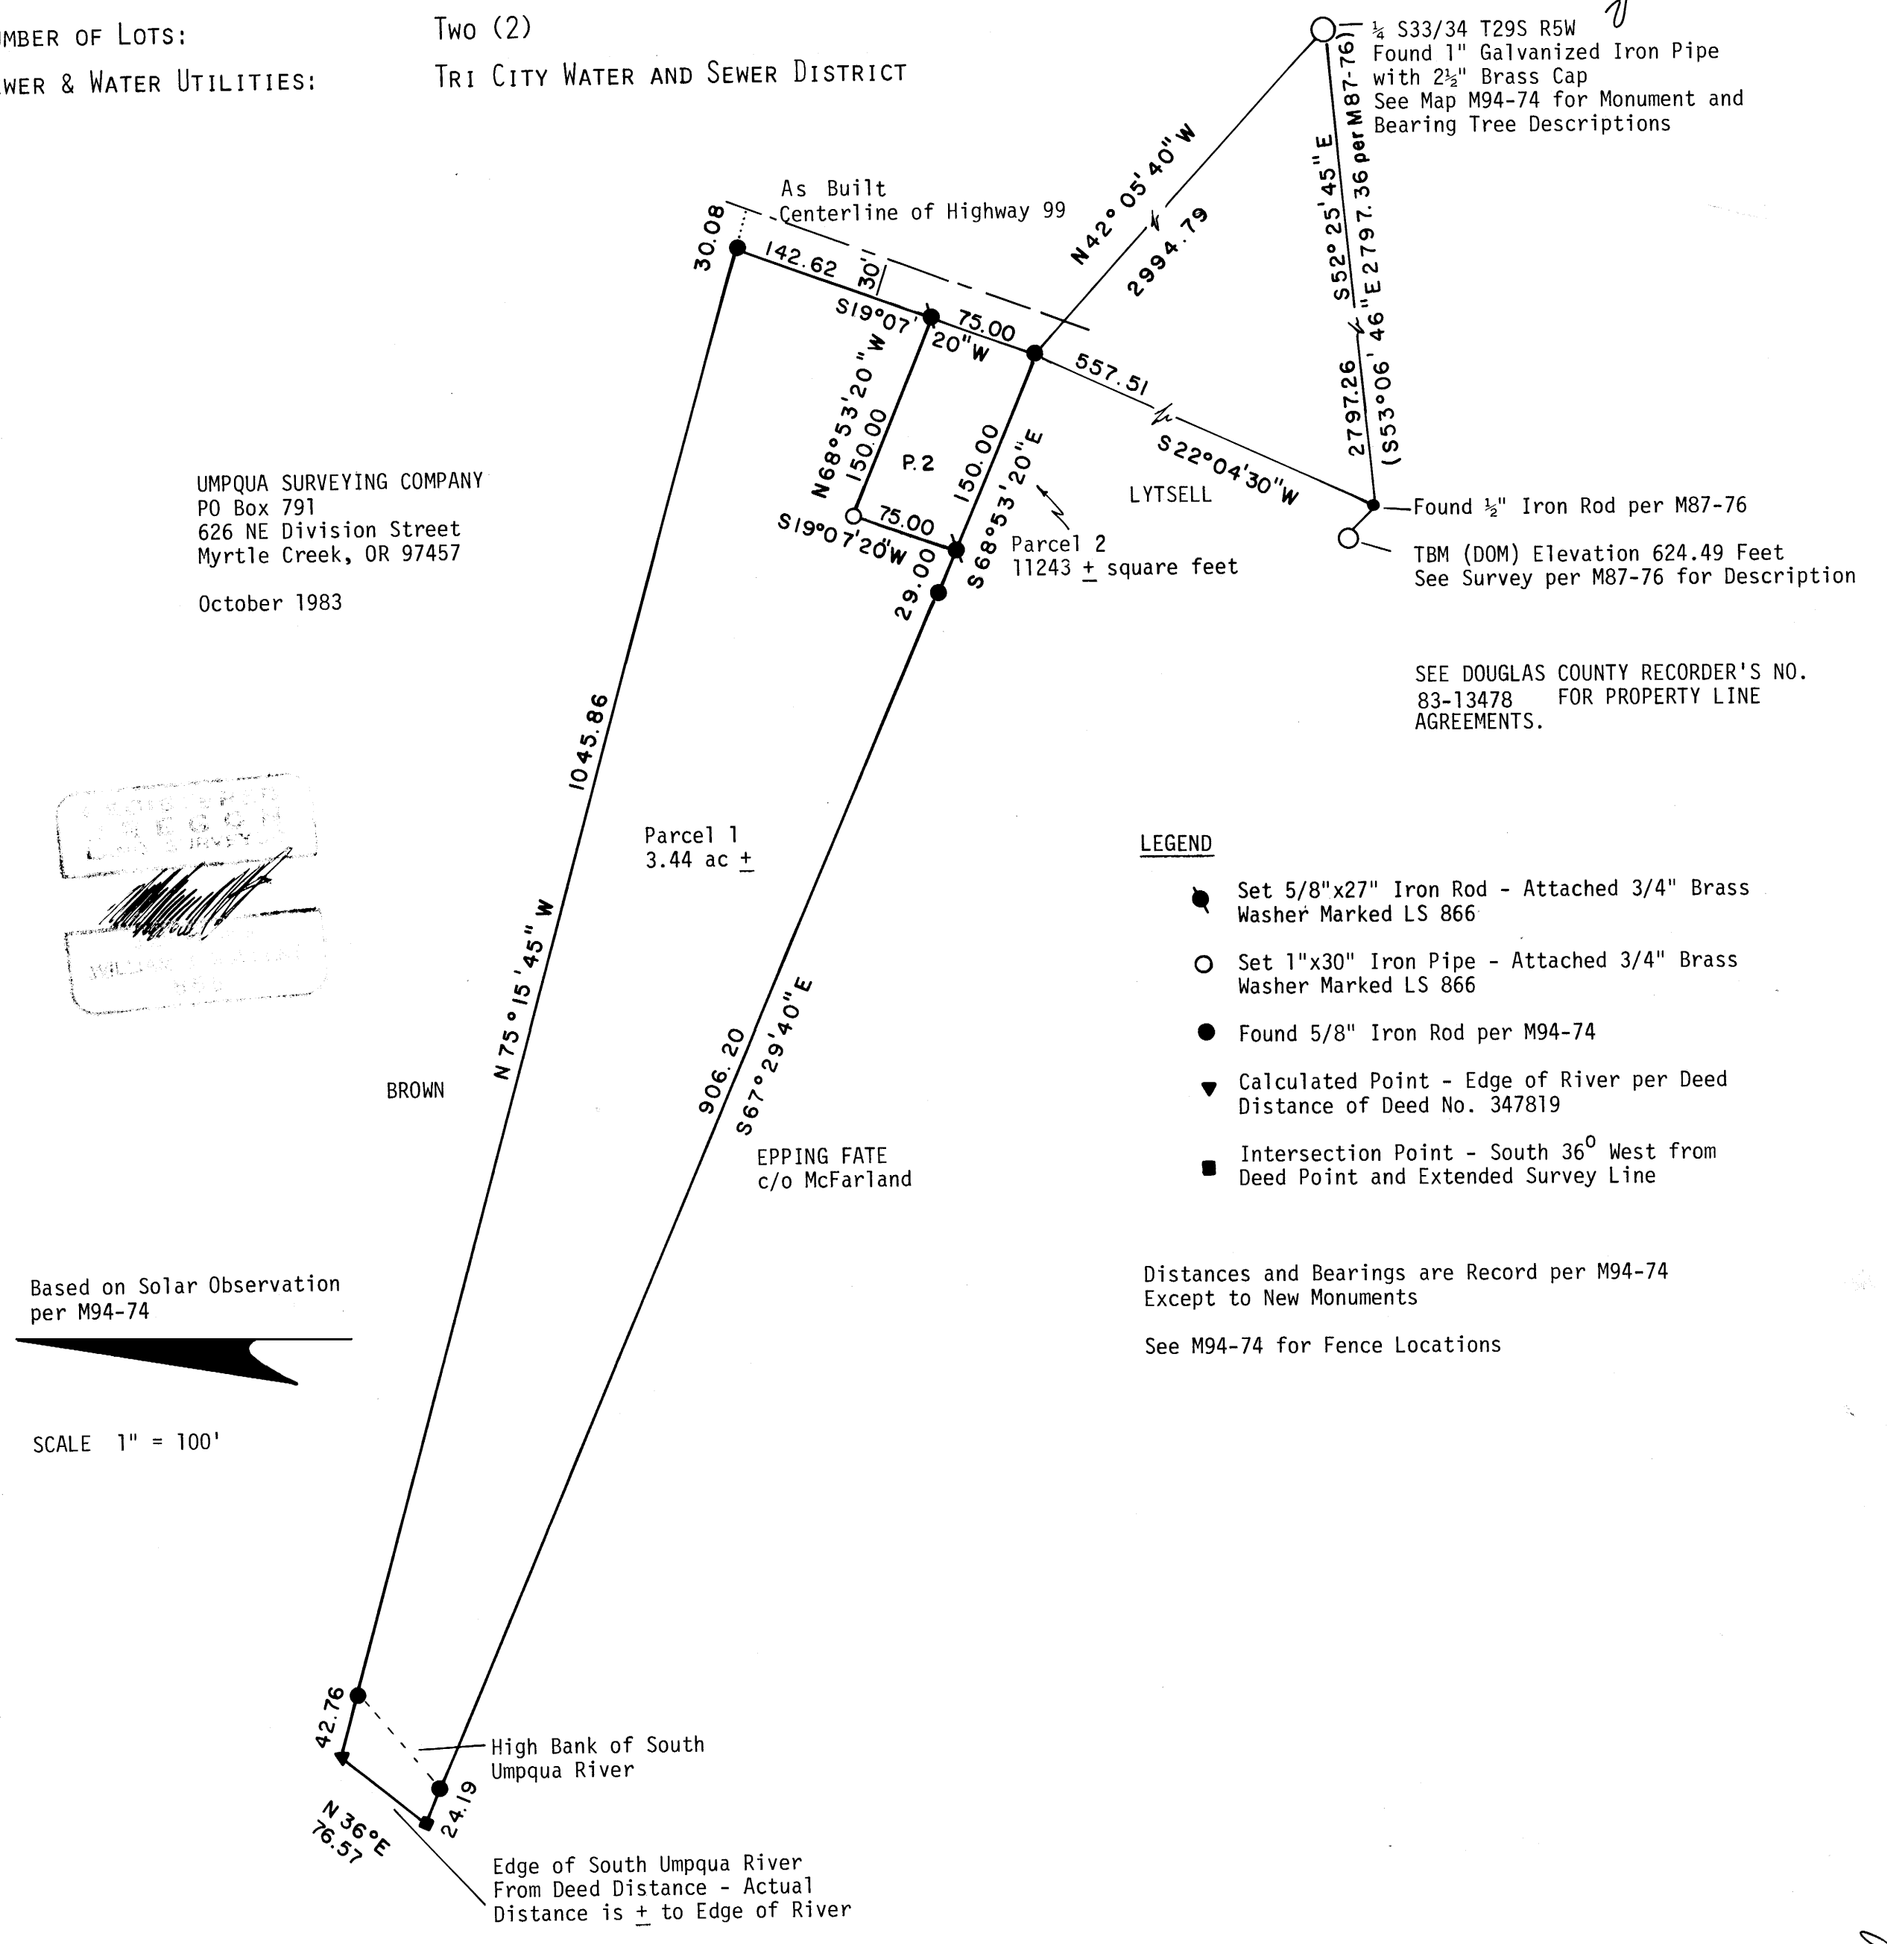

UMPQUA SURVEYING COMPANY
PO Box 791
626 NE Division Street
Myrtle Creek, OR 97457

October 1983

Based on Solar Observation
per M94-74

SCALE 1" = 100'

LEGEND

- ● Set 5/8"x27" Iron Rod - Attached 3/4" Brass Washer Marked LS 866
- ○ Set 1"x30" Iron Pipe - Attached 3/4" Brass Washer Marked LS 866
- ● Found 5/8" Iron Rod per M94-74
- ▼ Calculated Point - Edge of River per Deed Distance of Deed No. 347819
- ■ Intersection Point - South 36° West from Deed Point and Extended Survey Line

Distances and Bearings are Record per M94-74
Except to New Monuments

See M94-74 for Fence Locations

SEE DOUGLAS COUNTY RECORDER'S NO. 83-13478 FOR PROPERTY LINE AGREEMENTS.

Bk. 8 - Pg. 81A

MAP FILE M95-30A