PROPERTY SURVEY IN THE N.W. 1/4, S.32, T.30S., R5W., W.M.
DOUGLAS COUNTY, OREGON

COUNTY SURVEYORS FILE DATA
DO NOT REMOVE FROM OFFICE

FILED CMO
RECEIVED
JUL 30 1985
COUNTY SURVEYOR
DOUGLAS COUNTY, ORE.
CMO

MAP FILE M29-17

FOR: SUSAN DUVALI
BY: ROBERT L. DOLAN
RT. 1, BOX 1820
SUTHERLIN, OREGON, 97479

DATE: JULY, 1985
SCALE: 1"=100'

Legend: O = FD. 5/8" IRON ROD OR AS NOTED
● - SET 5/8"x30" IRON ROD W/CAP (LS 1076)

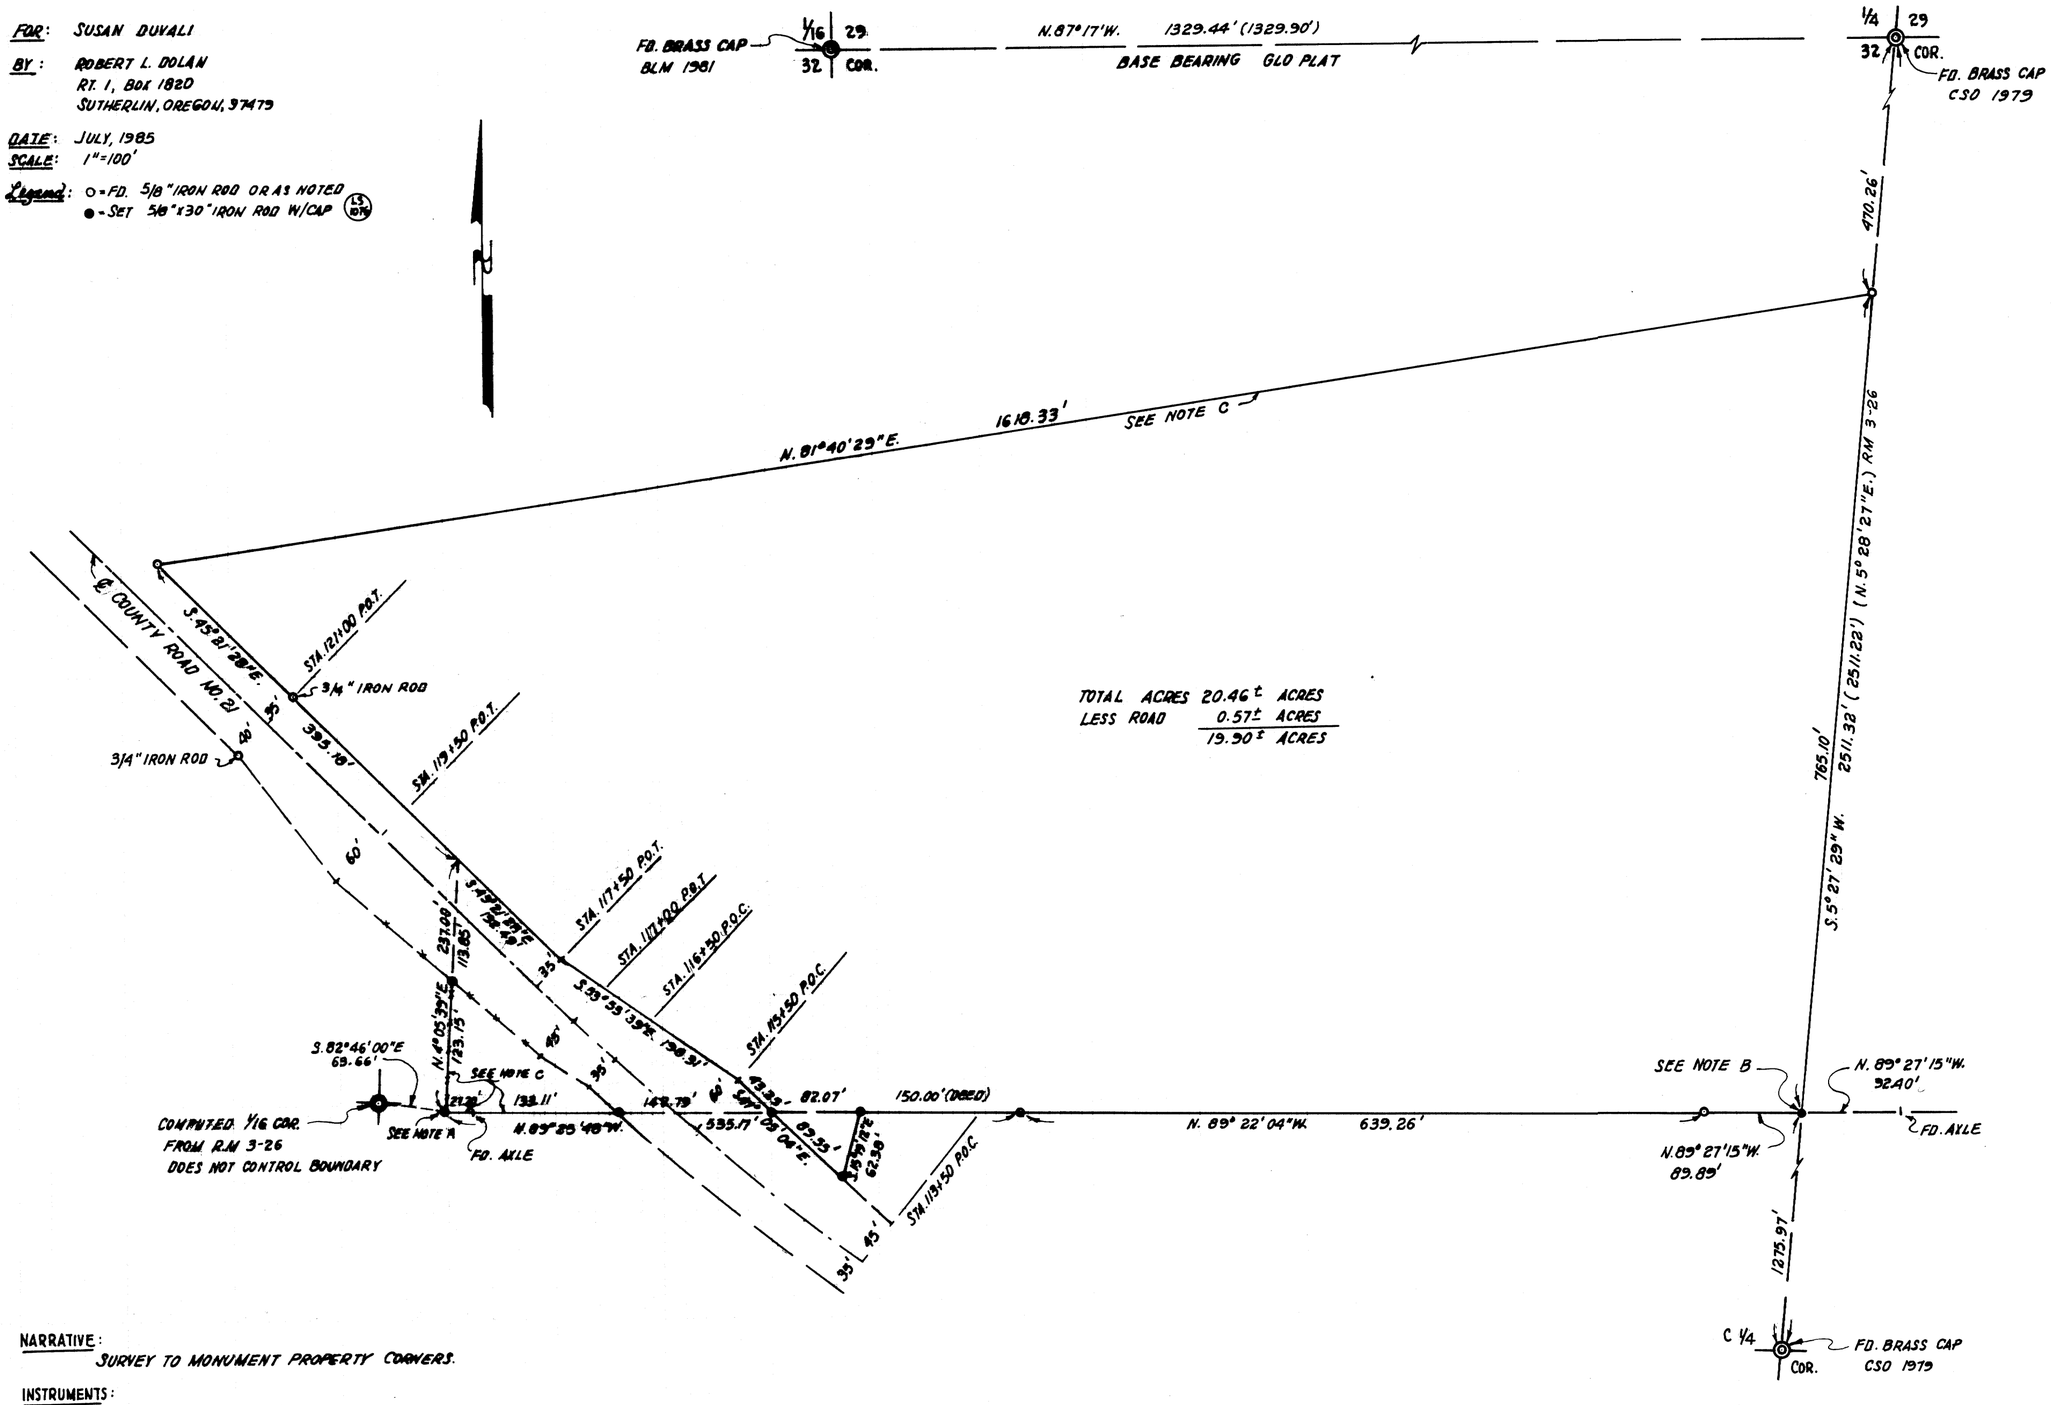

NARRATIVE:
SURVEY TO MONUMENT PROPERTY CORNERS.

INSTRUMENTS:
THEODOLITE, DISTANCE METER
A CLOSED TRAVERSE WAS RAN AROUND PROPERTY AND EXISTING SECTION CORNERS.
COUNTY ROAD RIGHT OF WAY WAS COMPUTED FROM FOUND PINS AT STATION 121+00

NOTE A: THIS POINT ESTABLISHED BY INTERSECTION OF THE EAST-WEST PROPERTY LINE AND THE EXISTING NORTH-SOUTH FENCE LINE

NOTE B: THIS POINT ESTABLISHED BY INTERSECTION OF SECTION LINE AND EAST-WEST PROPERTY LINE.

NOTE C: IT IS RECOMMENDED THAT A BOUNDARY LINE AGREEMENT OR OTHER LEGAL PROCEEDINGS BE PERFORMED BEFORE THESE LINES ARE CONSTRUED TO BE TRUE PROPERTY LINES.

TOTAL ACRES 20.46± ACRES
LESS ROAD 0.57± ACRES
19.90± ACRES

REGISTERED
PROFESSIONAL
LAND SURVEYOR
OREGON
JULY 30, 1976
ROBERT L. DOLAN
1076

MAP FILE M29-17