BK. 9-Pg 63

COUNTY SURVEYORS FILE DATA
DO NOT REMOVE FROM OFFICE

PARTITION MAP

SURVEY IN

NE¼, NW¼, SEC. 4, T 22 S, R 12 W, W.M.

REEDSPORT, DOUGLAS COUNTY, OREGON

FILED
JAN 27 1986
COUNTY SURVEYOR
DOUGLAS COUNTY, ORE.
CMO

MAP FILE M.100 -22

NARRATIVE: The purpose of this survey was to create Parcel 1 as shown. The boundaries of the combined parcels are shown as surveyed on the Plat of FOREST HILL FIRST ADDITION, as platted and recorded in Volume 12, Page 27, Douglas County Oregon Plat Records. Bearings used hereon are Oregon Grid - South Zone per said plat. Bearings for this survey are based on the inversed bearing from the Initial Point of the plat to the most Westerly corner of Parcel 2.

( ) indicates record data from the plat of FOREST HILLS FIRST ADD.

o Indicates 5/8" x 24" iron rod set with yellow plastic cap marked "PLS 1093 - WOBBE".

OWNER: LOWER UMPQUA HOSPITAL
600 RANCH ROAD
REEDSPORT, OREGON

SURVEYOR: EUGENE M. WOBBE & ASSOCIATES
510 KINGWOOD STREET
FLORENCE, OREGON

DATE: DECEMBER 16, 1985

MAP: 22-12-4-B-A T.L. 2600

STATE OF OREGON)
COUNTY OF DOUGLAS) ss.

I, BORIS L. WADSWORTH, COUNTY CLERK AND RECORDER OF CONVEYANCES, IN AND FOR SAID COUNTY, DO HEREBY CERTIFY THAT THE WITHIN INSTRUMENT WAS RECORDED THIS DAY:

1986 FEB 10 PM 3:44

BORIS L. WADSWORTH
DOUGLAS COUNTY CLERK

BY Maryel Bird DEPUTY

NO. _____ FEE 6.00

DOUGLAS COUNTY OFFICIAL RECORDS

86- 1547

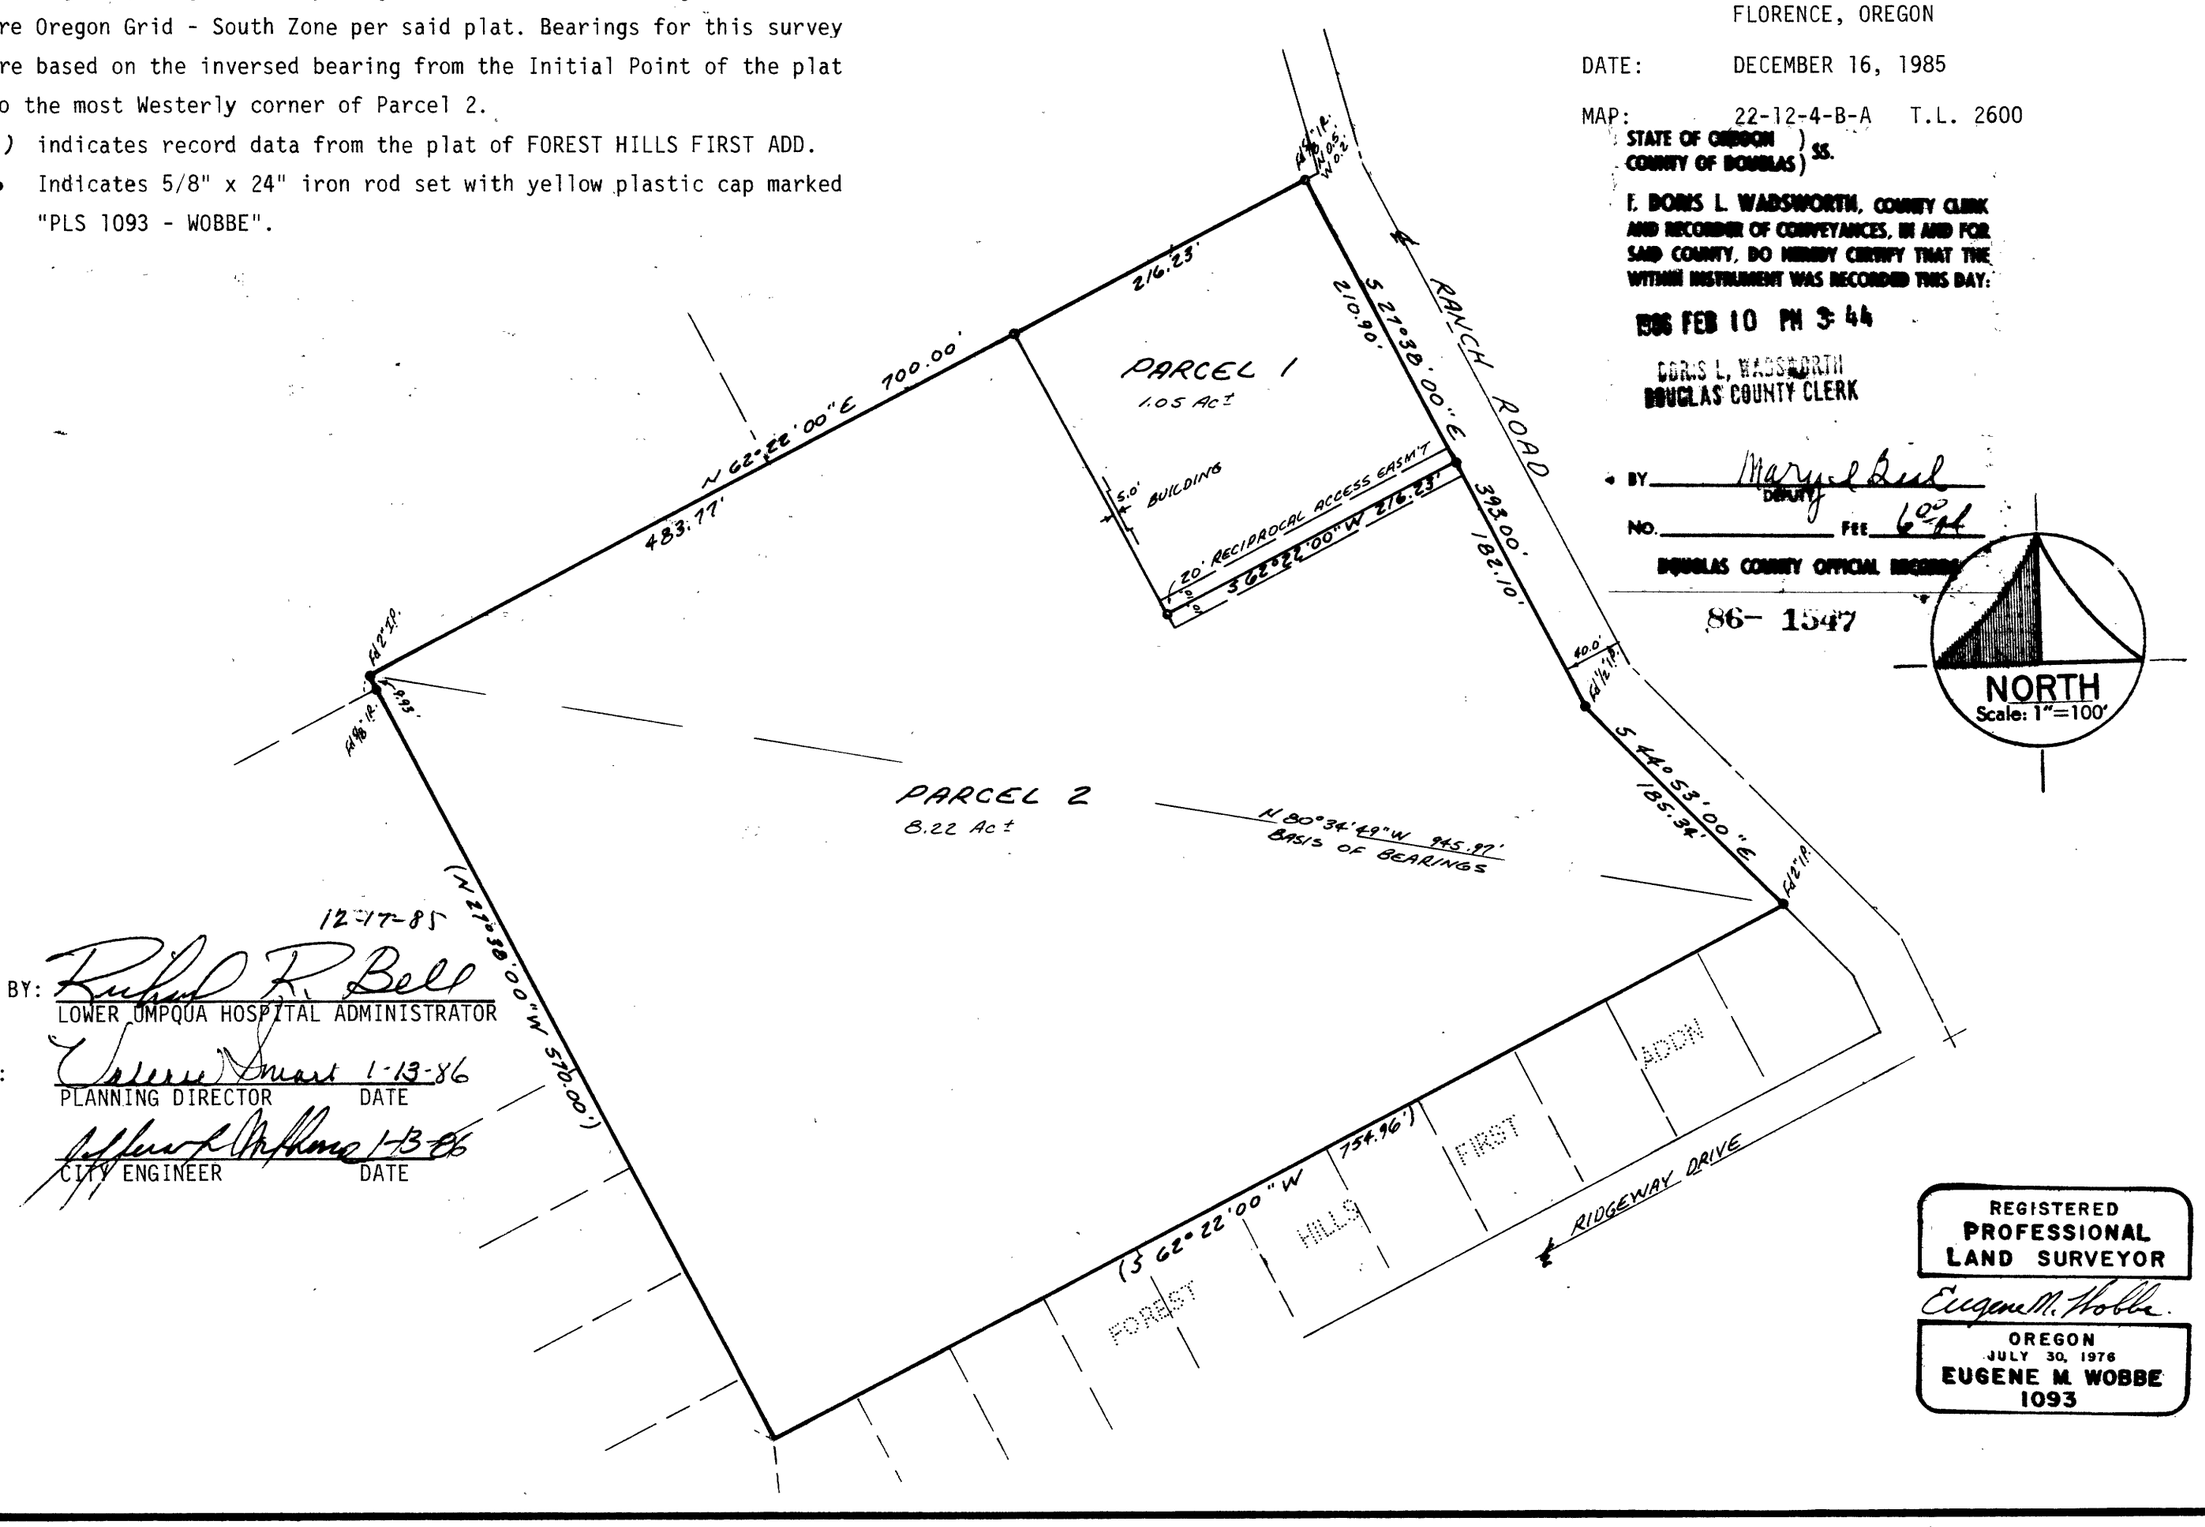

12-17-85

SUBMITTED BY: Richard R. Bell
LOWER UMPQUA HOSPITAL ADMINISTRATOR

APPROVALS: Valerie Smart 1-13-86
PLANNING DIRECTOR DATE

Jeffrey A. Thomas 1-13-86
CITY ENGINEER DATE

REGISTERED
PROFESSIONAL
LAND SURVEYOR
Eugene M. Wobbe
OREGON
JULY 30, 1976
EUGENE M. WOBBE
1093

MAP FILE M.100 -22