MAP FILE M100-2A

COUNTY SURVEYORS FILE DATA
DO NOT REMOVE FROM OFFICE

MAJOR LAND PARTITION FOR THOMAS AND CAROL DELSMAN IN S. 33 T.29S. R.5W. W.M.

DEED 80-5823

FILED
RECEIVED CMO
DEC 3 1985
COUNTY SURVEYOR
DOUGLAS COUNTY, ORE.
CMO

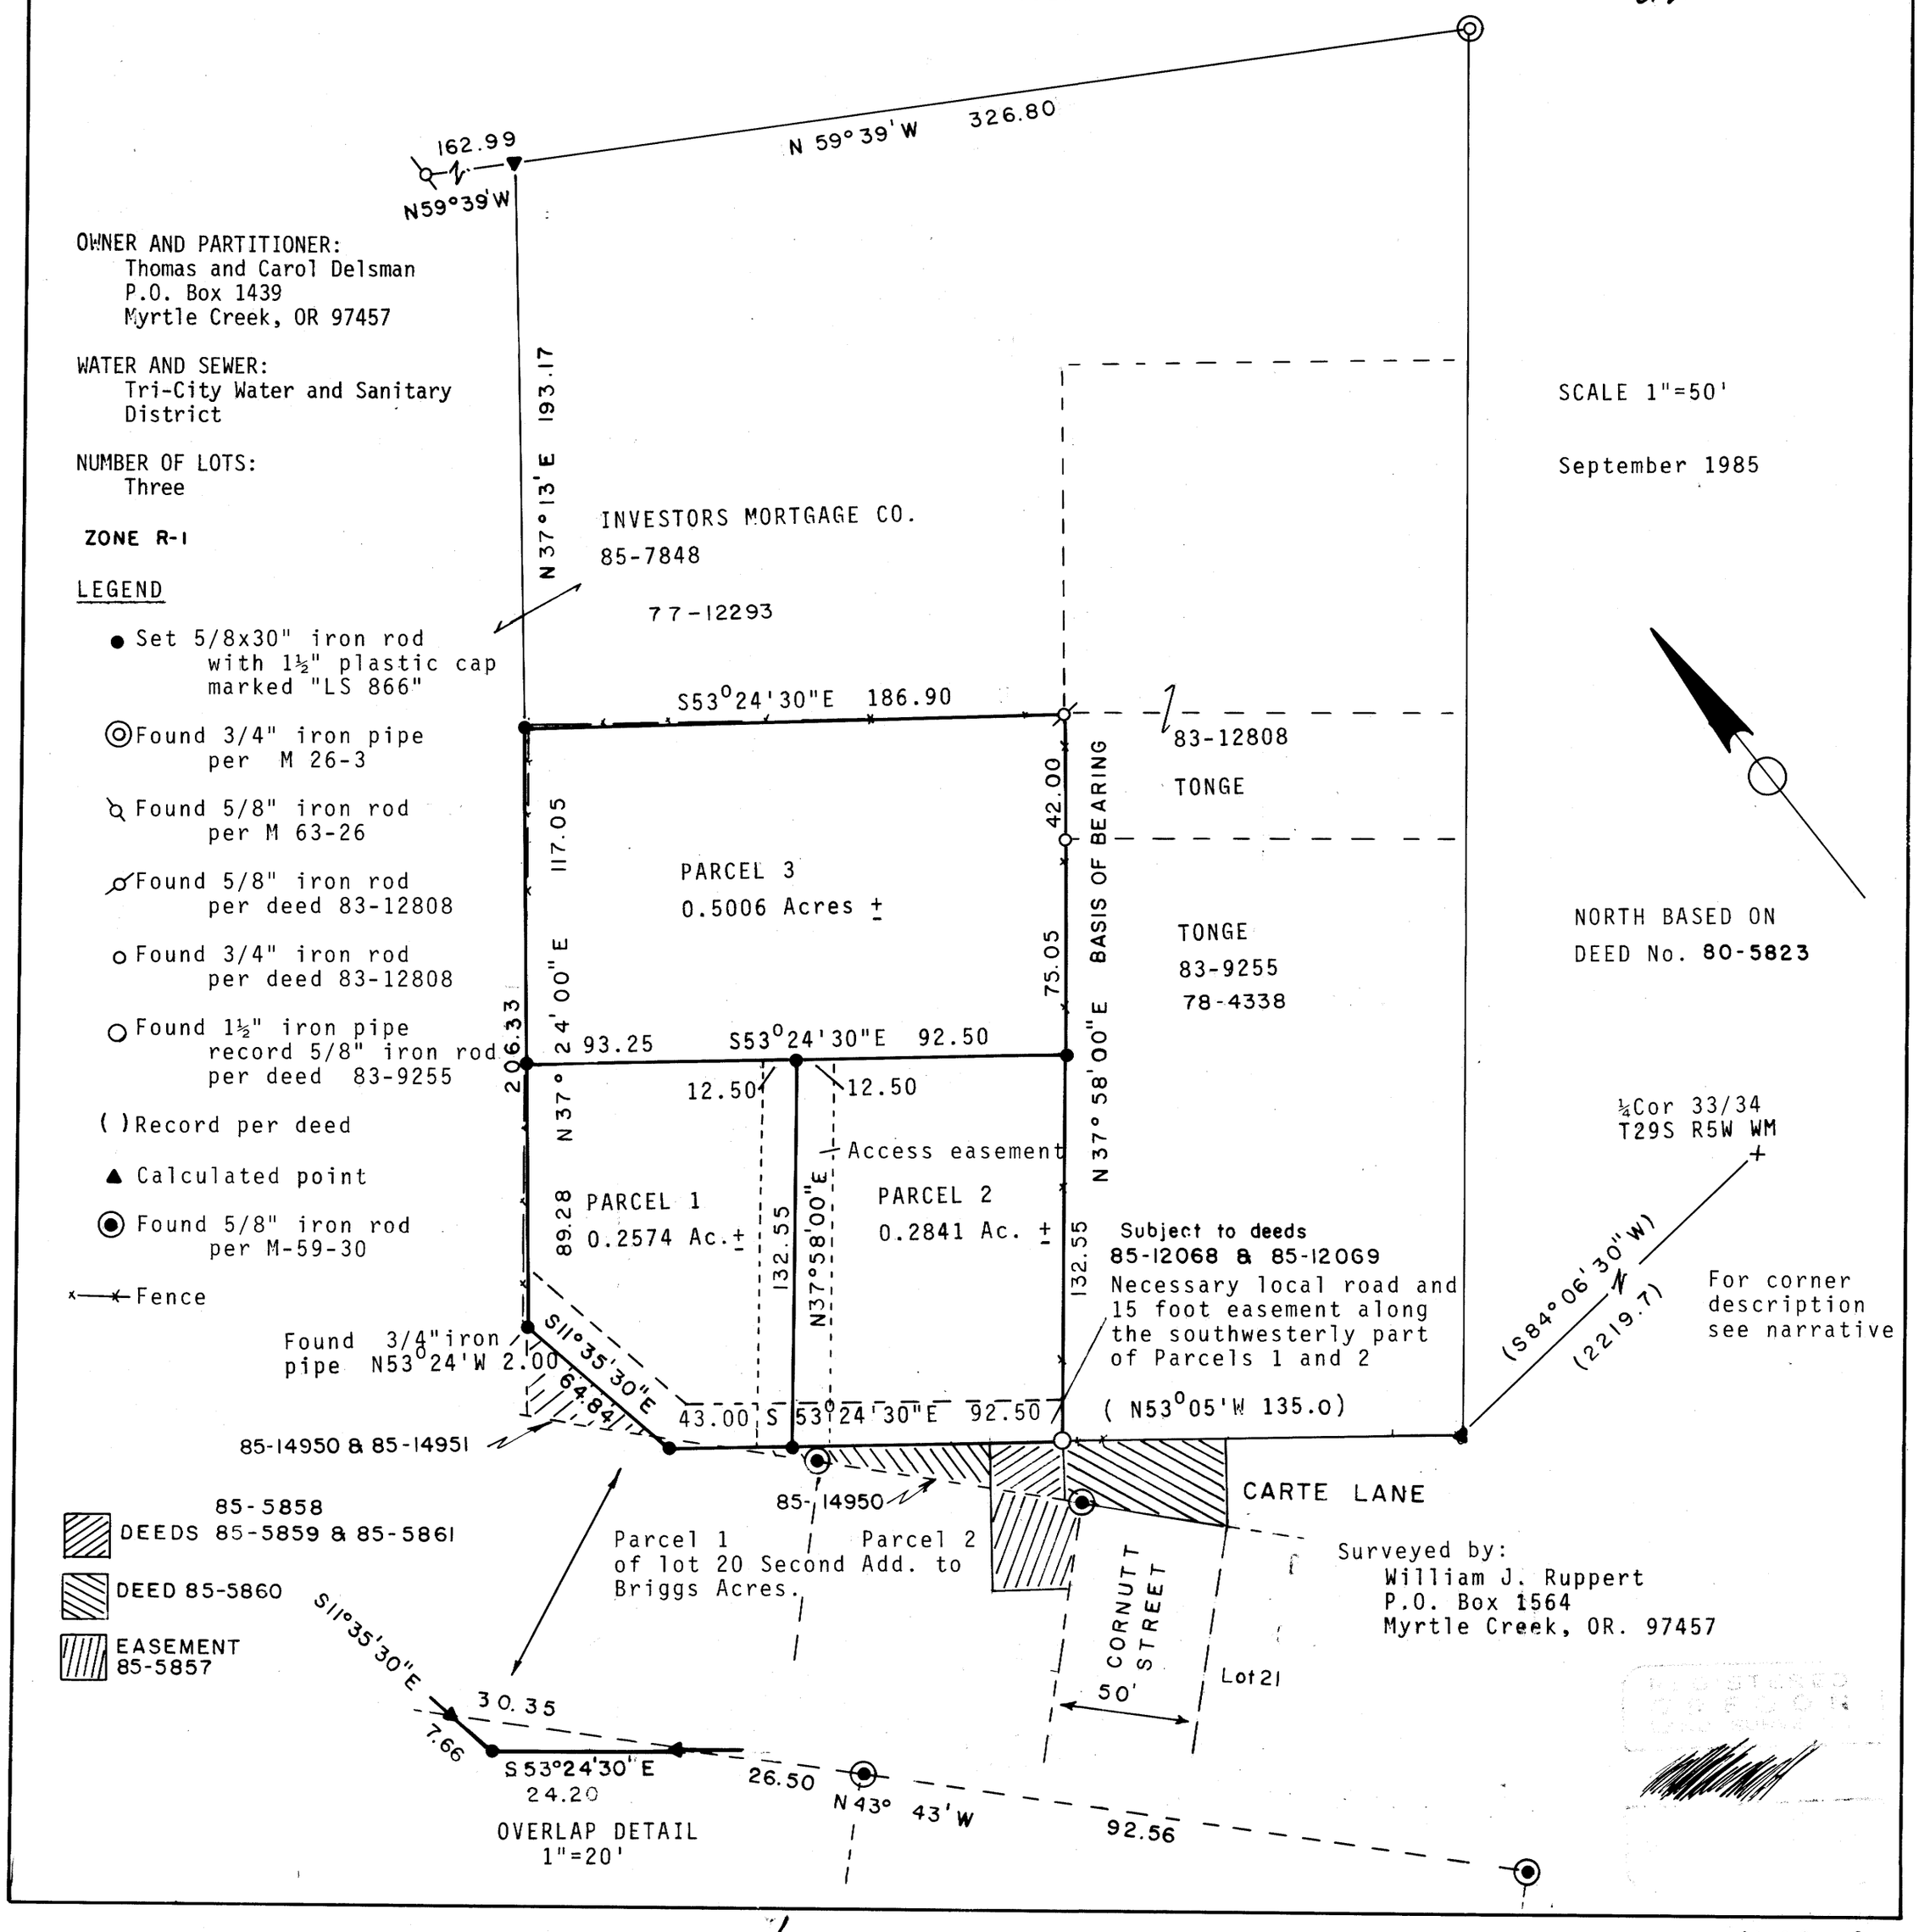

MAP FILE M100-2A

BK 9 PG 524