COUNTY SURVEYORS FILE DATA
DO NOT REMOVE FROM OFFICE

MAP FILE M102-62A

MINOR LAND PARTITION
IN THE SW $\frac{1}{4}$ OF SEC. 31, T28S, R5W, W.M.

FOR: ARTHUR & NINA KLASSEN
1601 CLARKS BRANCH ROAD
MYRTLE CREEK, OR. 97457
PHONE: 863-4336

BY: DONALD A. BENTZ, INC.
1205 SE COURT ST.
ROSEBURG, OR. 97470
PHONE: 673-0166

FILED
OCT 29 1986
COUNTY SURVEYOR
DOUGLAS COUNTY, ORE.

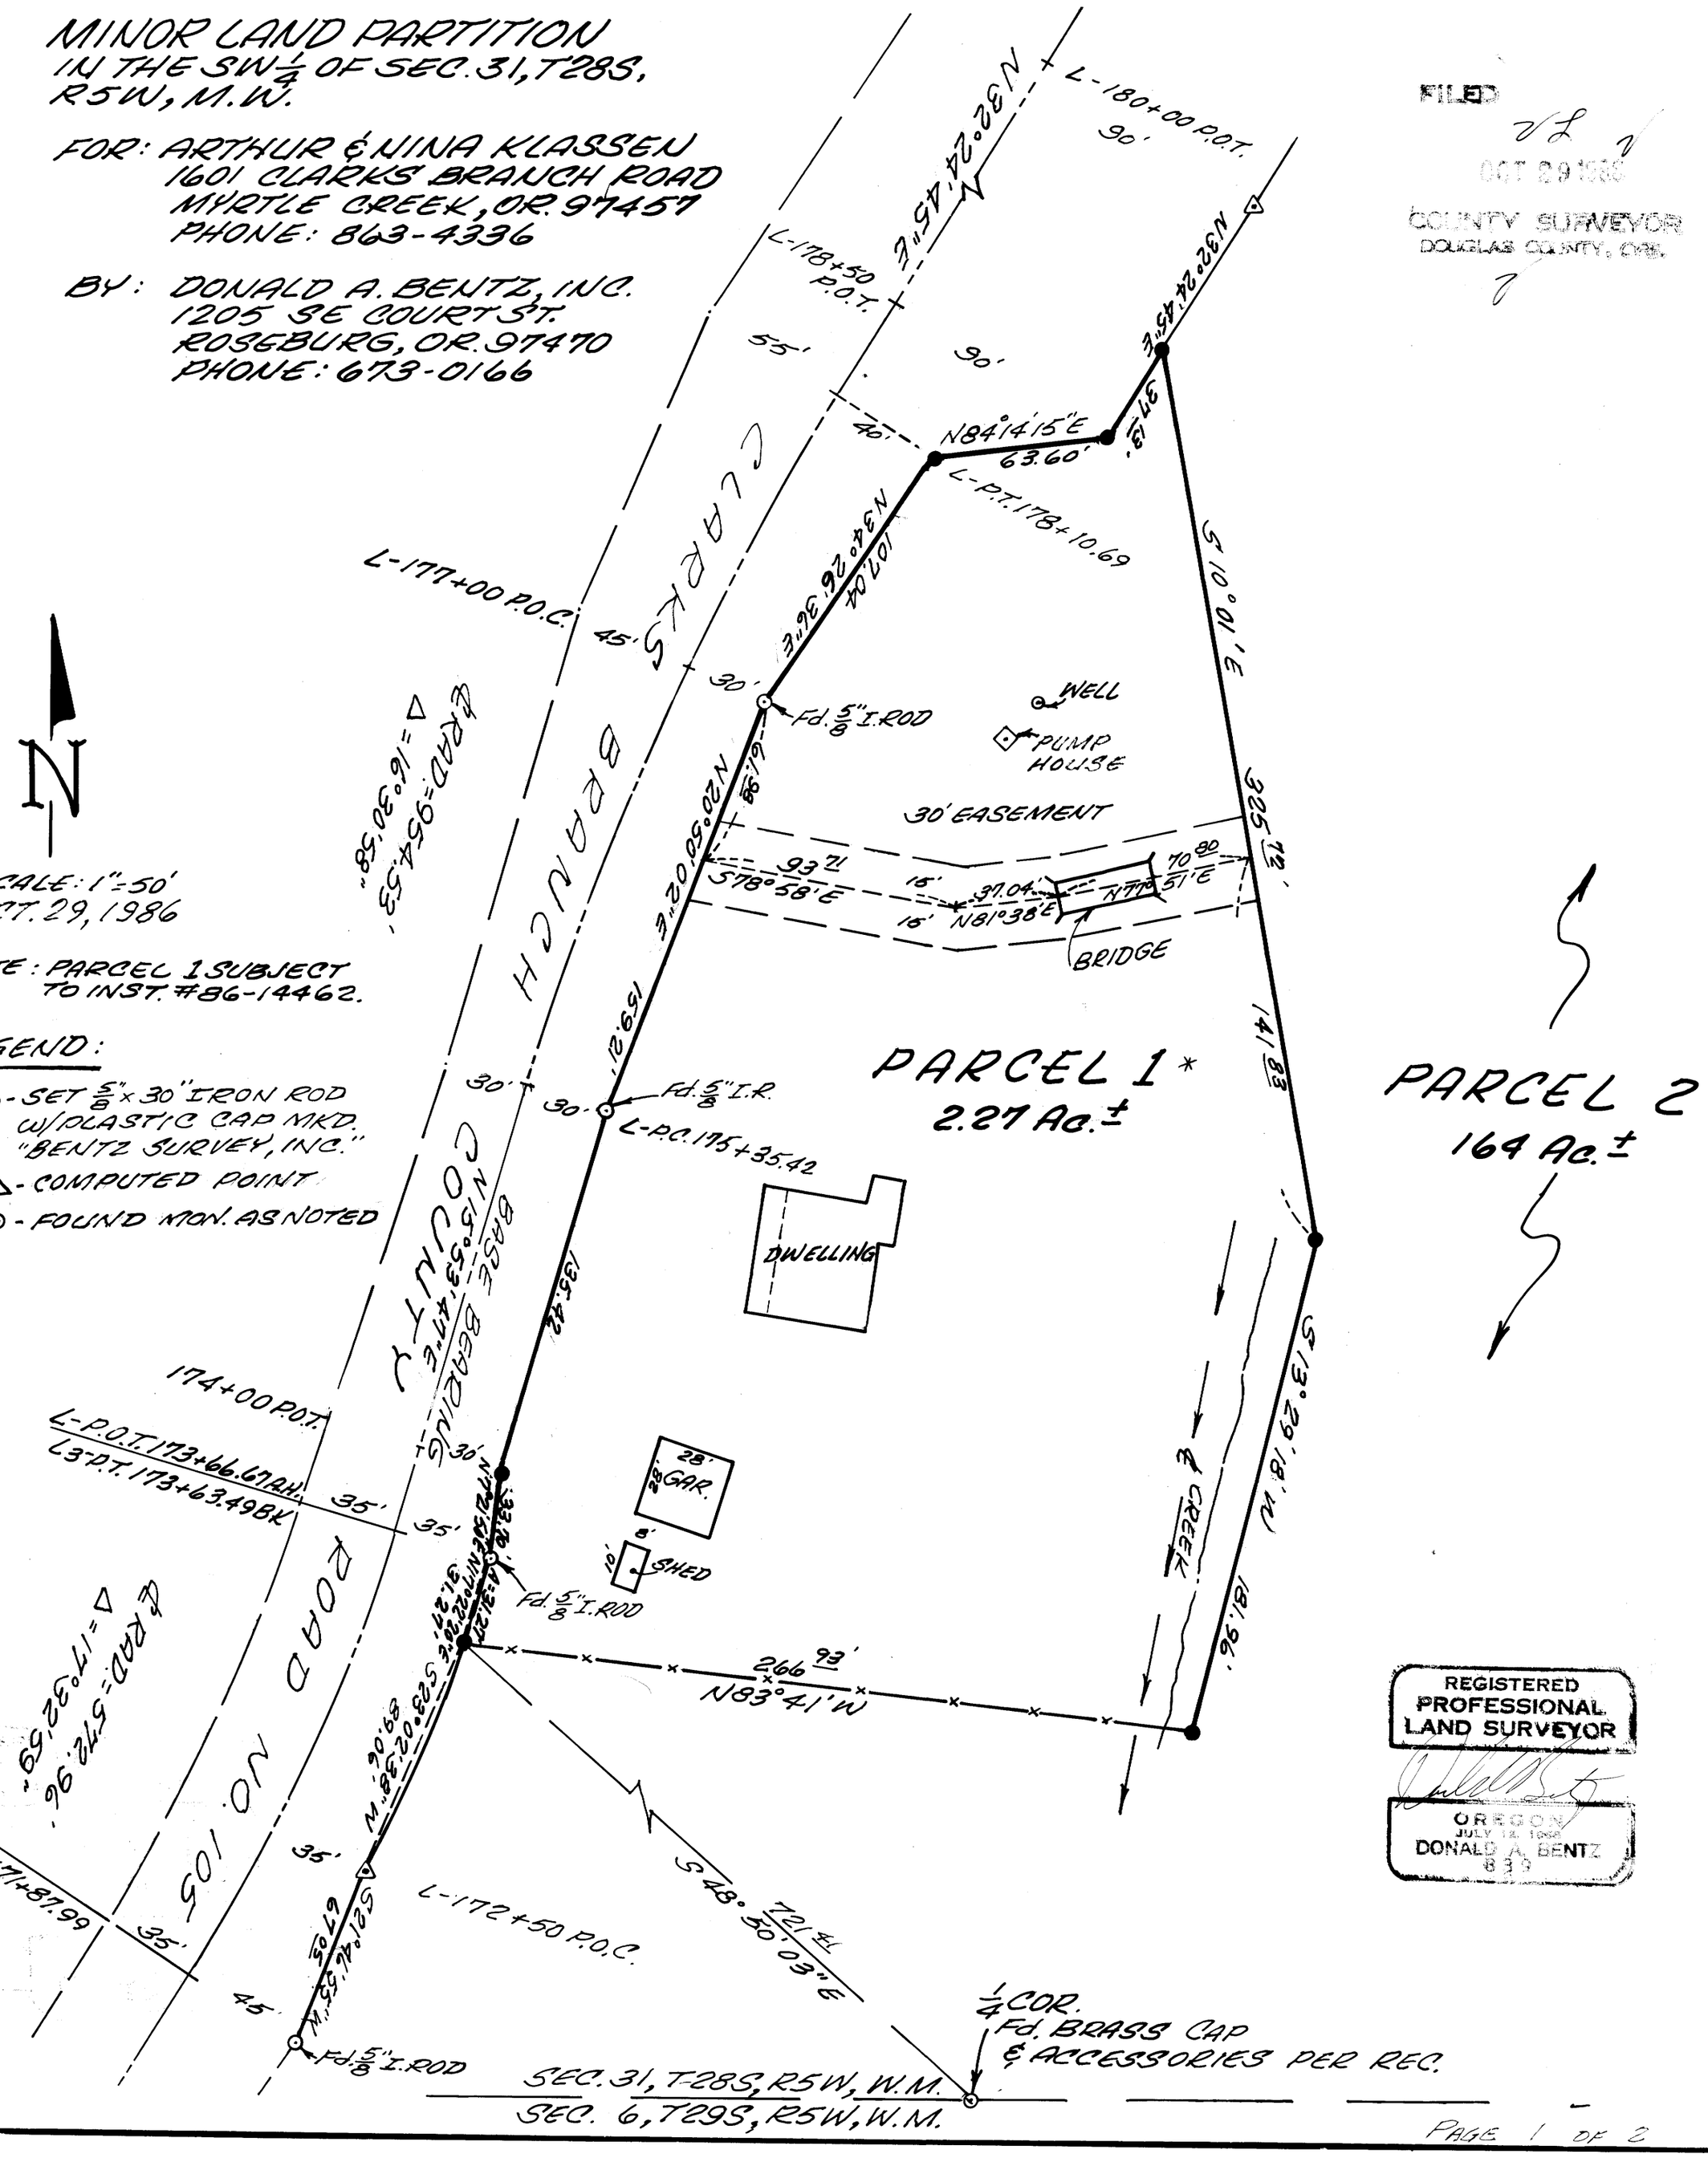

REGISTERED PROFESSIONAL LAND SURVEYOR
OREGON
JULY 12, 1969
DONALD A. BENTZ
839

MAP FILE M102-62A

BK 9-R 1154