DO NOT REMOVE FROM OFFICE

A SURVEY FOR LLOYD GALLUP
IN SW¼ SECTION 20, & SE¼ SECTION 19, T28S, R6W, W.M., DOUGLAS COUNTY, OREGON

FILED
COUNTY SURVEYOR
DOUGLAS COUNTY, OREGON

M112-76

NARRATIVE:

A SURVEY TO WRITE A LEGAL DESCRIPTION FOR LLOYD GALLUP. GALLUP IS BUYING 3± ACRES FROM THE ADJACENT OWNER.

THE EASTERLY LINE OF GALLUP'S 1.39 ACRE PARCEL WAS EXTENDED SOUTHERLY TO SET THE MOST SOUTHEAST MONUMENT.

THE MOST SOUTHWEST SET MONUMENT WAS POSITIONED ON THE EASTERLY LINE OF A 3.19 ACRE PARCEL SHOWN ON M48-72 (SEE M48-72 3.19 ACRES TO MARVIN PAPST, A SON-IN-LAW).

COUNTY ROAD WAS MONUMENTED 30.00 FEET FROM THE EXISTING ℄.

EQUIPMENT: JENA AND MAC EDM
COMP: GREG LANG
DRAFTING: DON STULL
FIELD CREW: D. DELATTE
B. COOK

SCALE: 1" = 50'
NOV. 1986

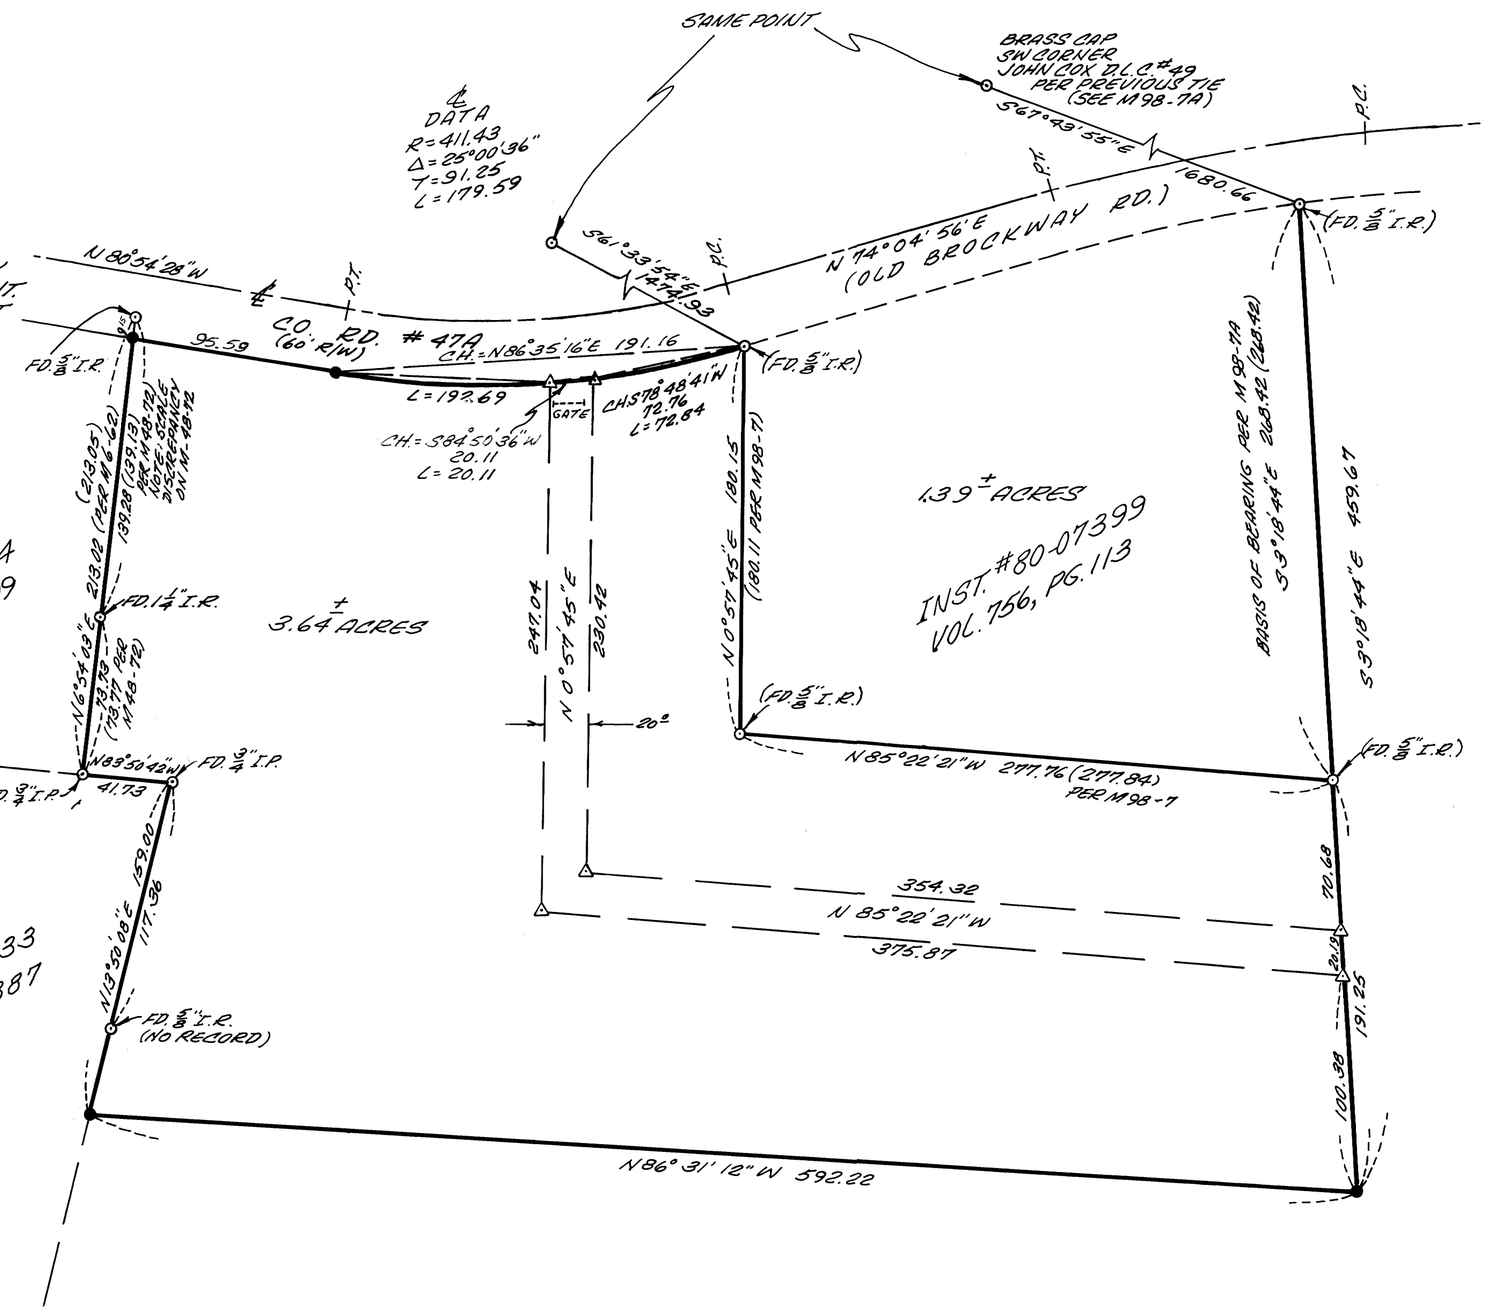

LEGEND:

- ⊙ - FOUND AS NOTED
- △ - COMPUTED POINT
- ● - SET 5/8" x 30" IRON ROD/ PLASTIC CAP MKD. "BENTZ SURVEY, INC."

SURVEYED BY:

DONALD A. BENTZ, INC.
P.O. BOX 901
WINCHESTER, OR. 97495

M102-76