MAP FILE M103 - 23

COUNTY SURVEYORS FILE DATA
DO NOT REMOVE FROM OFFICE

A SURVEY FOR JIM MASON IN THE SW¼ OF SECTION 29, THE NE¼ OF SECTION 31, AND THE NW¼ OF SECTION 32, T28S, R7W, WILLAMETTE MERIDIAN, DOUGLAS COUNTY, OREGON.

FILED
JAN 30 1987 TF
COUNTY SURVEYOR
DOUGLAS COUNTY, ORE. TF

SCALE: 1" = 50'
OCT., 1986

NARRATIVE:

SURVEY FOR THE PURPOSE OF WRITING QUITCLAIM DESCRIPTIONS.

MONUMENTS PLACED AS REQUESTED BY THE OWNERS.

FIELD CREW: GREG LANG, JIM MASON

EQUIP.: WILD T1 & RED 1 DISTANCEMETER

DRAFTING: DON STULL

COMP.: GREG LANG

LEGEND:

( ) - RECORD PER M86-67 UNLESS NOTED OTHERWISE.

● - SET 5/8" x 30" I.R. WITH PLASTIC CAP MKD. "BENTZ SURV., INC."

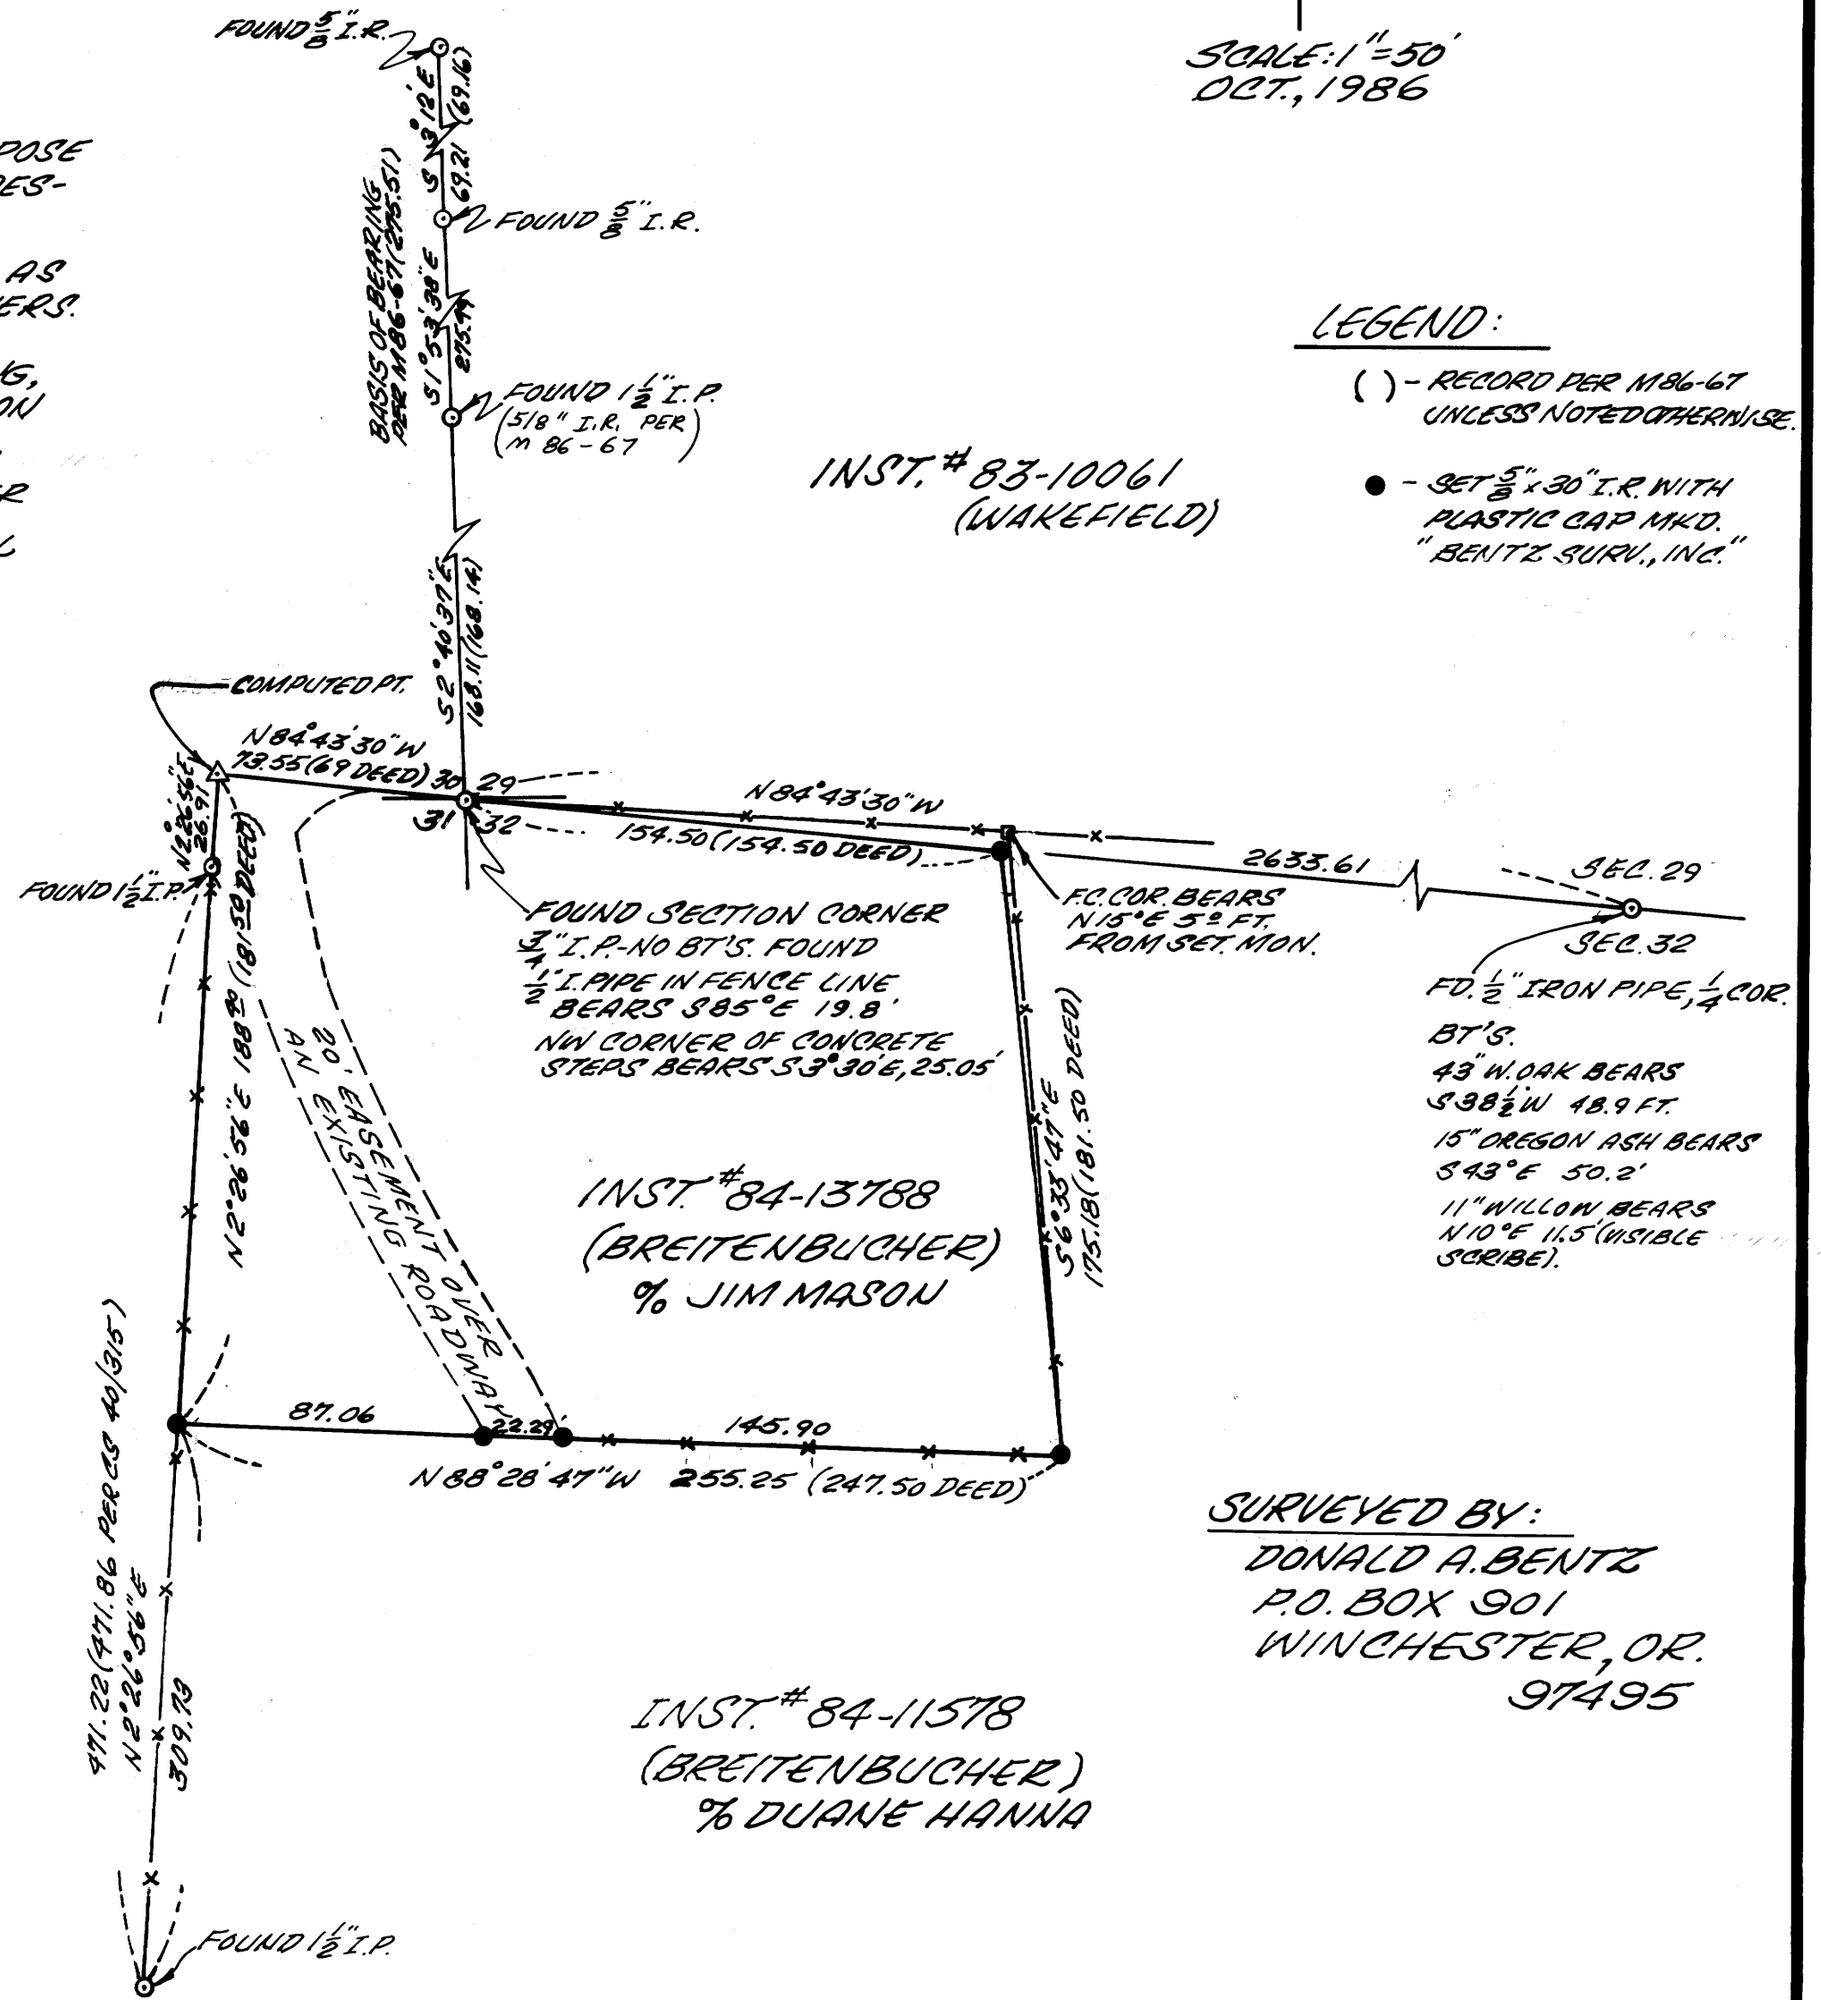

REGISTERED PROFESSIONAL LAND SURVEYOR
OREGON
JULY 12, 1968
DONALD A. BENTZ
839

SURVEYED BY:
DONALD A. BENTZ
P.O. BOX 901
WINCHESTER, OR.
97495

MAP FILE M103 - 23