Bk. 10 - Pg. 38A

COUNTY SURVEYORS FILE DATA
DO NOT REMOVE FROM OFFICE

MINOR LAND PARTITION

IN THE N.W. 1/4 OF SECTION 21, T.28S., R.6W., W.M.

CITY OF WINSTON, DOUGLAS COUNTY, OREGON

NOVEMBER, 1987 SCALE: 1" = 50'

FILED
NOV 24 1987
COUNTY SURVEYOR
DOUGLAS COUNTY, ORE.

MAP FILE M105-12A

OWNER & PARTITIONER: Ken Gentry
504 E. Fairhaven Street
Burlington, Washington 98233
Tel. (206) 755-9021

MAP PREPARED BY: AA Surveying Service, Inc.
P.O. Box 130
Roseburg, Oregon 97470
Tel. (503) 672-2096

No. OF LOTS: 2

SEWER & WATER: City of Winston

LINE	BEARING	DISTANCE
L1	N 00°08'00" E	63.00
L2	N 00°08'00" E	63.00
L3	N 89°54'10" W	10.16

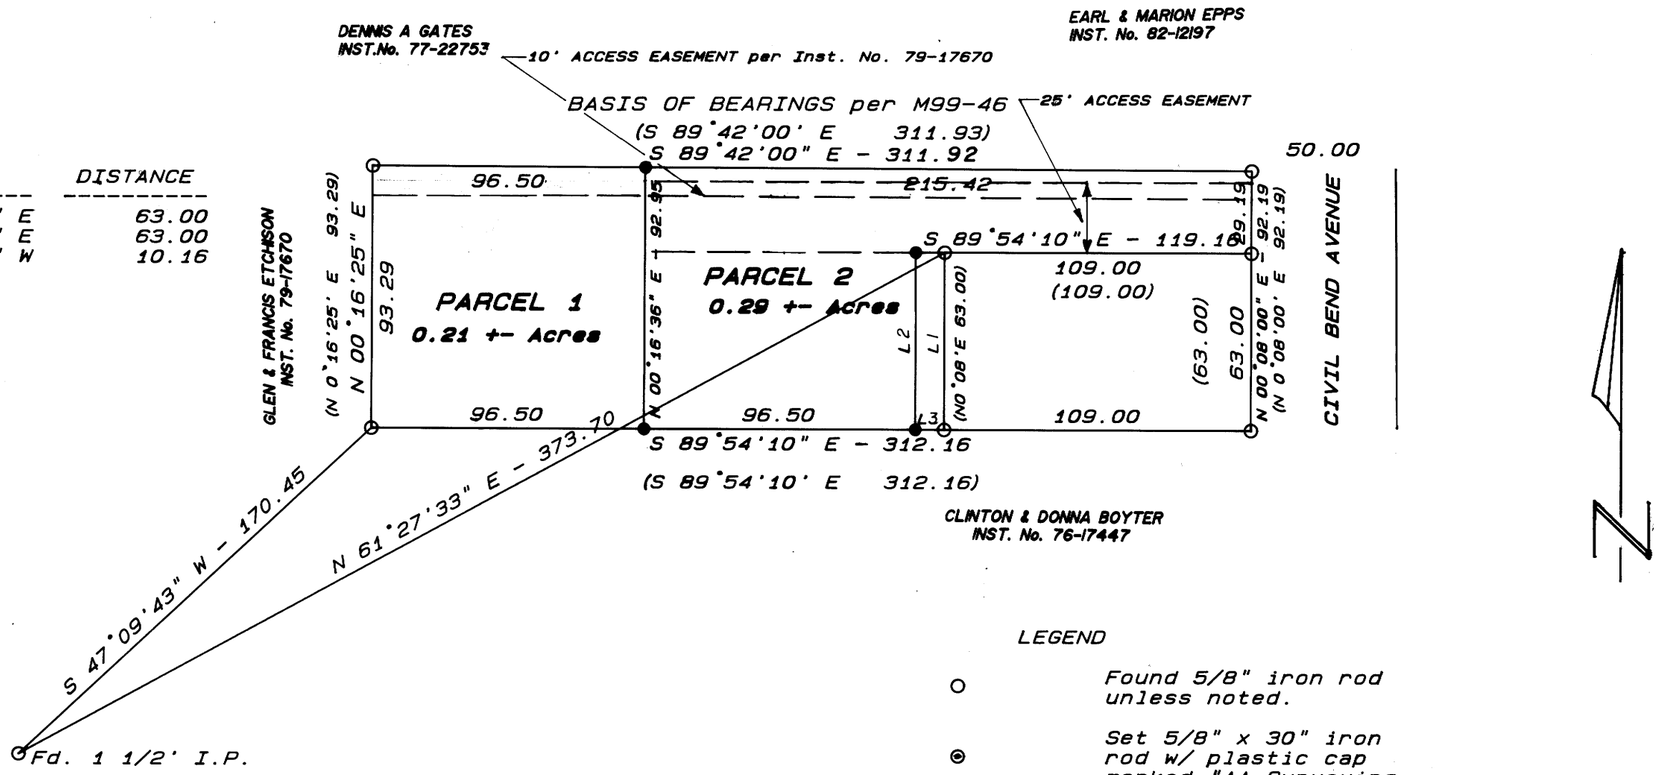

LEGEND

- ○ Found 5/8" iron rod unless noted.
- ⊙ Set 5/8" x 30" iron rod w/ plastic cap marked "AA Surveying Inc."
- ( ) Record information per M99-46

REGISTERED
PROFESSIONAL
LAND SURVEYOR
Herman A. Pieske
OREGON
JULY 14, 1978
HERMAN A. PIESKE
1651

MAP FILE M105-12A