COUNTY SURVEYORS FILE DATA
DO NOT REMOVE FROM FILE

M109-57A 63/109

PROPERTY SURVEY

IN THE N.W. 1/4, SECTION 6, T27S, R6W, W.M.

FEBRUARY, 1990 SCALE 1 IN. = 500 FT.

FOR: SCOTT FARMS

REGISTERED PROFESSIONAL LAND SURVEYOR
Mark A. Heimburger
OREGON JULY 16, 1987 MARK A. HEIMBURGER 2287

AA SURVEYING SERVICE, INC.
P.O. Box 130
2566 N. Stephens Street
Roseburg, Oregon 97470
Tel. (503) 672-2096

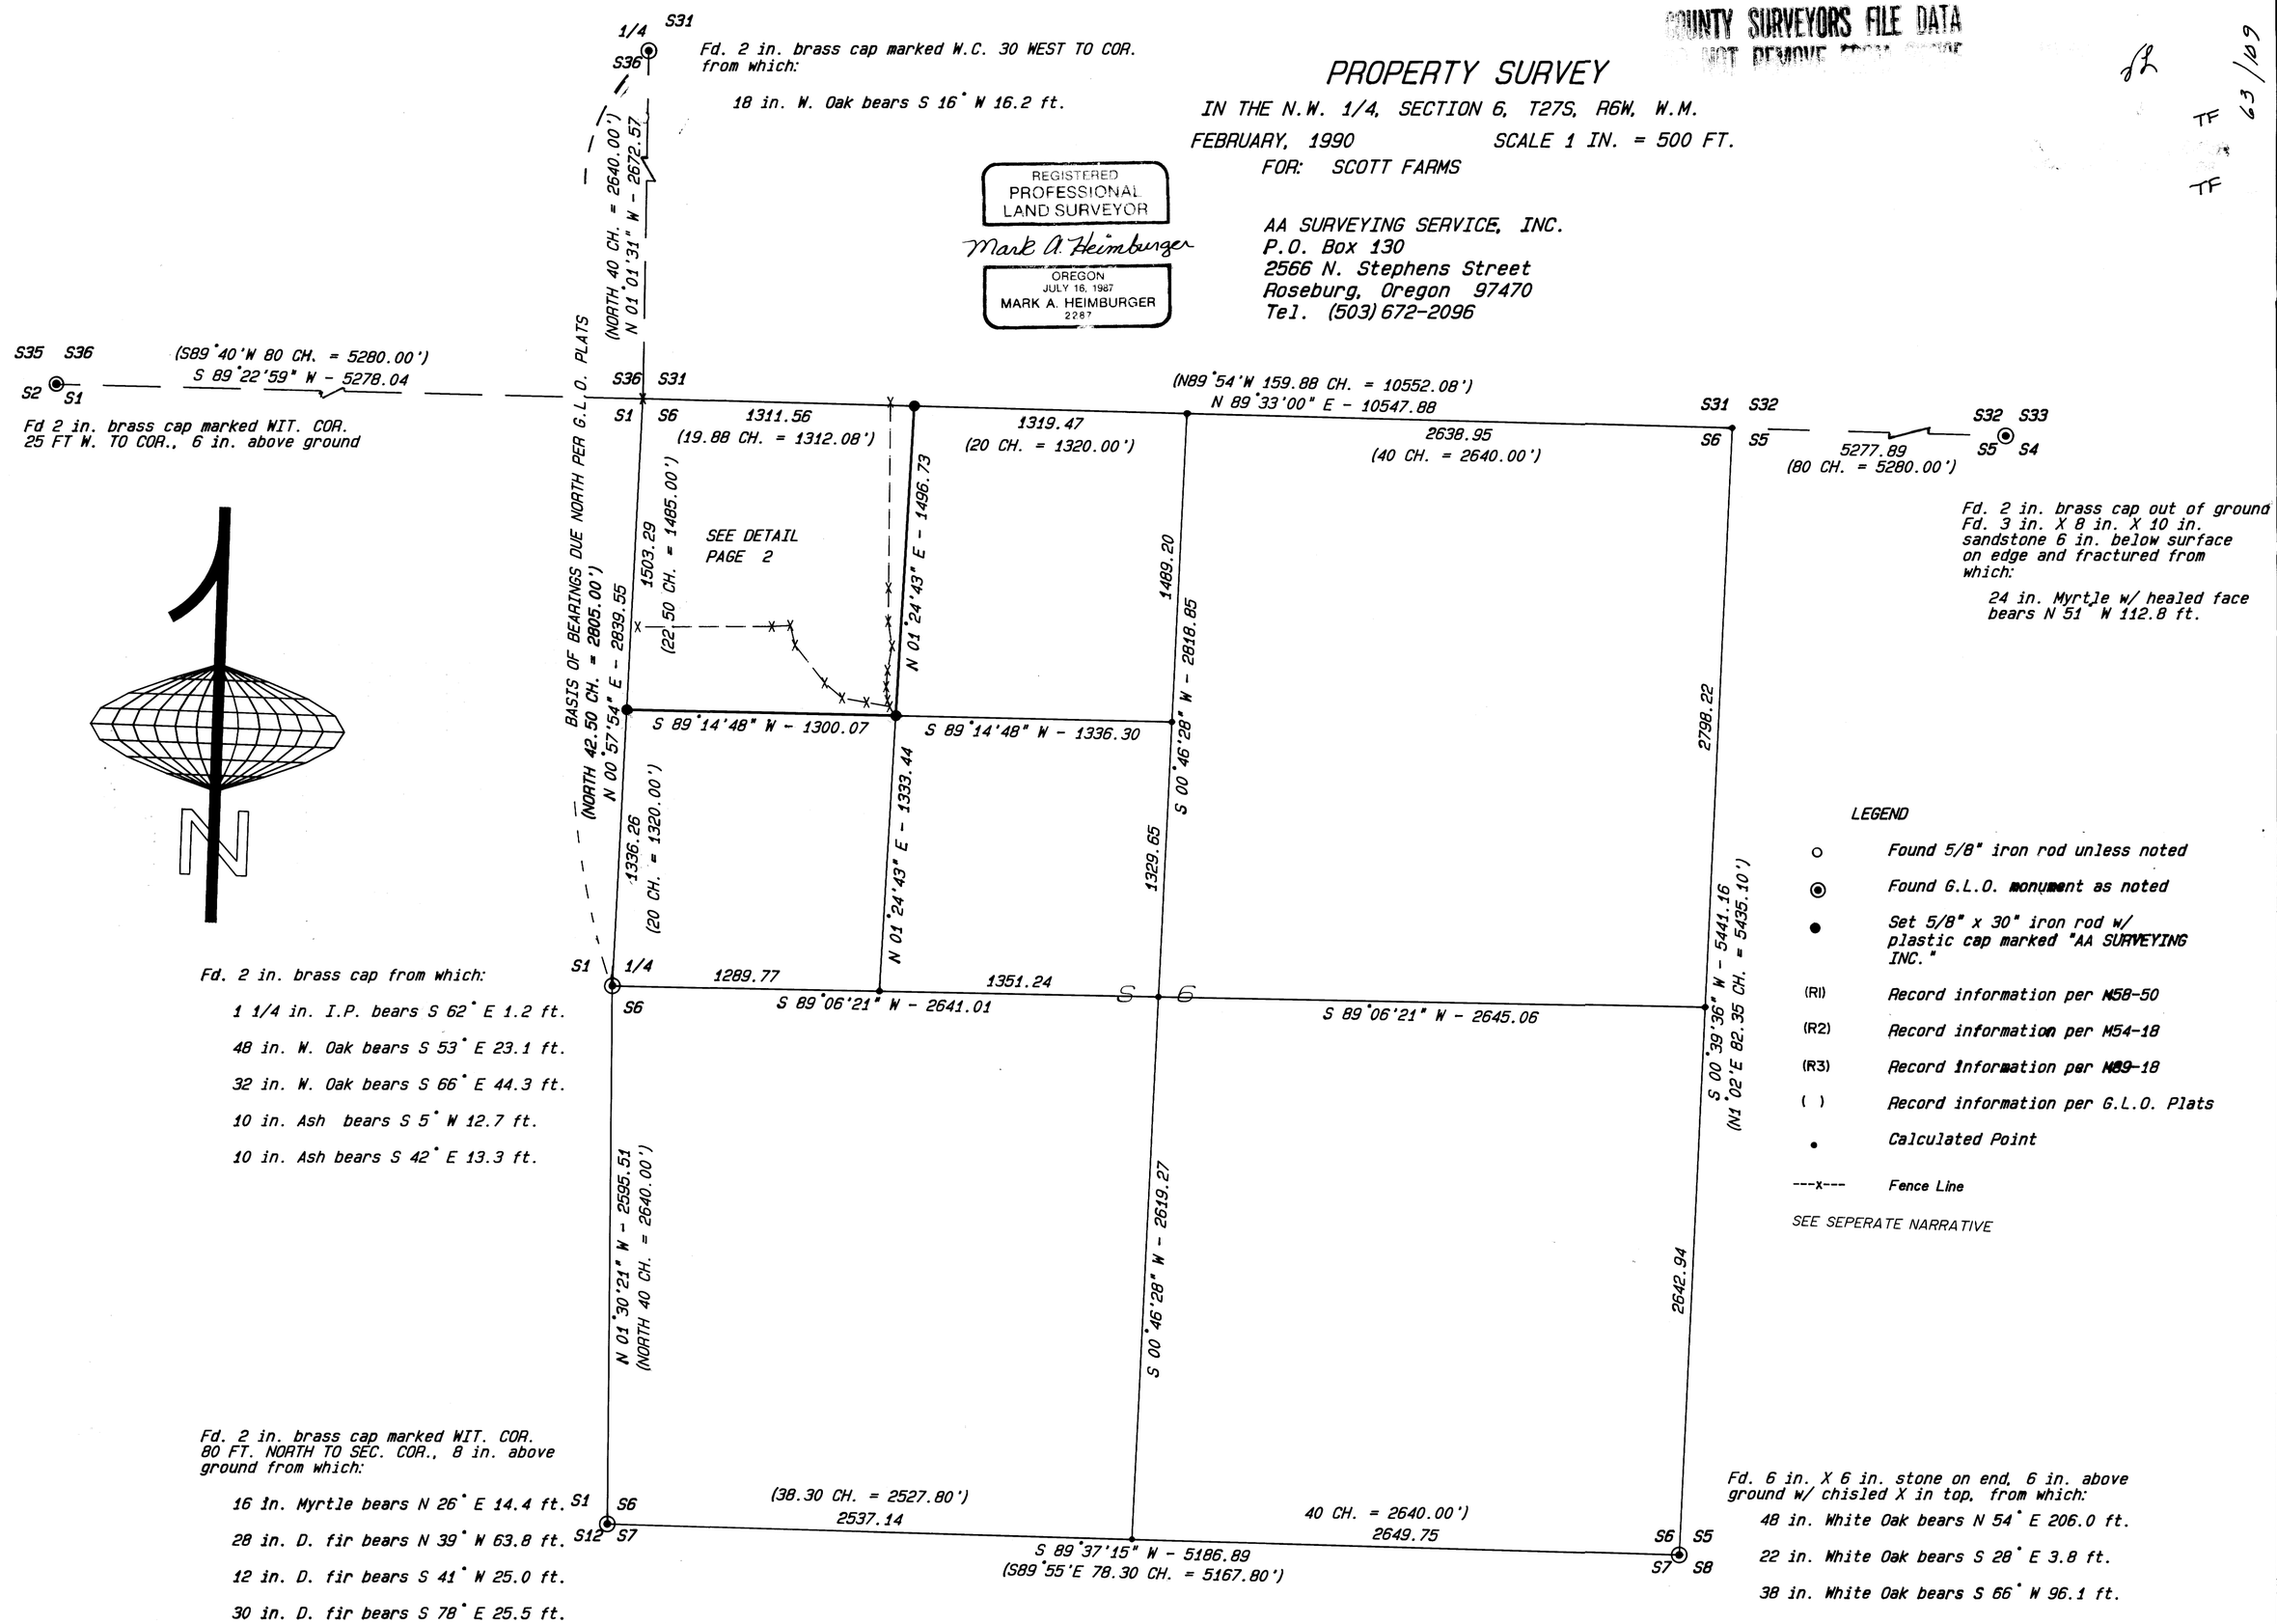

M109-57A 63/109