SURVEY TO MONUMENT PROPERTY CORNERS IN LOT 4, GARDEN TERRACE SUBDIVISION-PHASE-1 LOCATED IN THE S.W. 1/4, SECTION 11, T.27S., R.6W., W.M., DOUGLAS COUNTY, OREGON

COUNTY SURVEYORS FILE DATA
DO NOT RECORDER FROM OFFICE

FILED
COUNTY SURVEYOR
DOUGLAS COUNTY, ORE.

M110-73

FOR· DAN & WANDA BARTHOLOMEW
1924 N.W. SUNBERRY DR.
ROSEBURG, OR. 97470

BY· ROBERT L. DOLAN
3614 NON PAREIL RD.
SUTHERLIN, OR. 97479

DATE· OCTOBER 1990

SCALE· 1" = 20'

Legend· ○ FD. 1/2" IRON ROD OR AS NOTED
● SET 5/8" X 30" IRON ROD W/CAP (L.S. 1076)

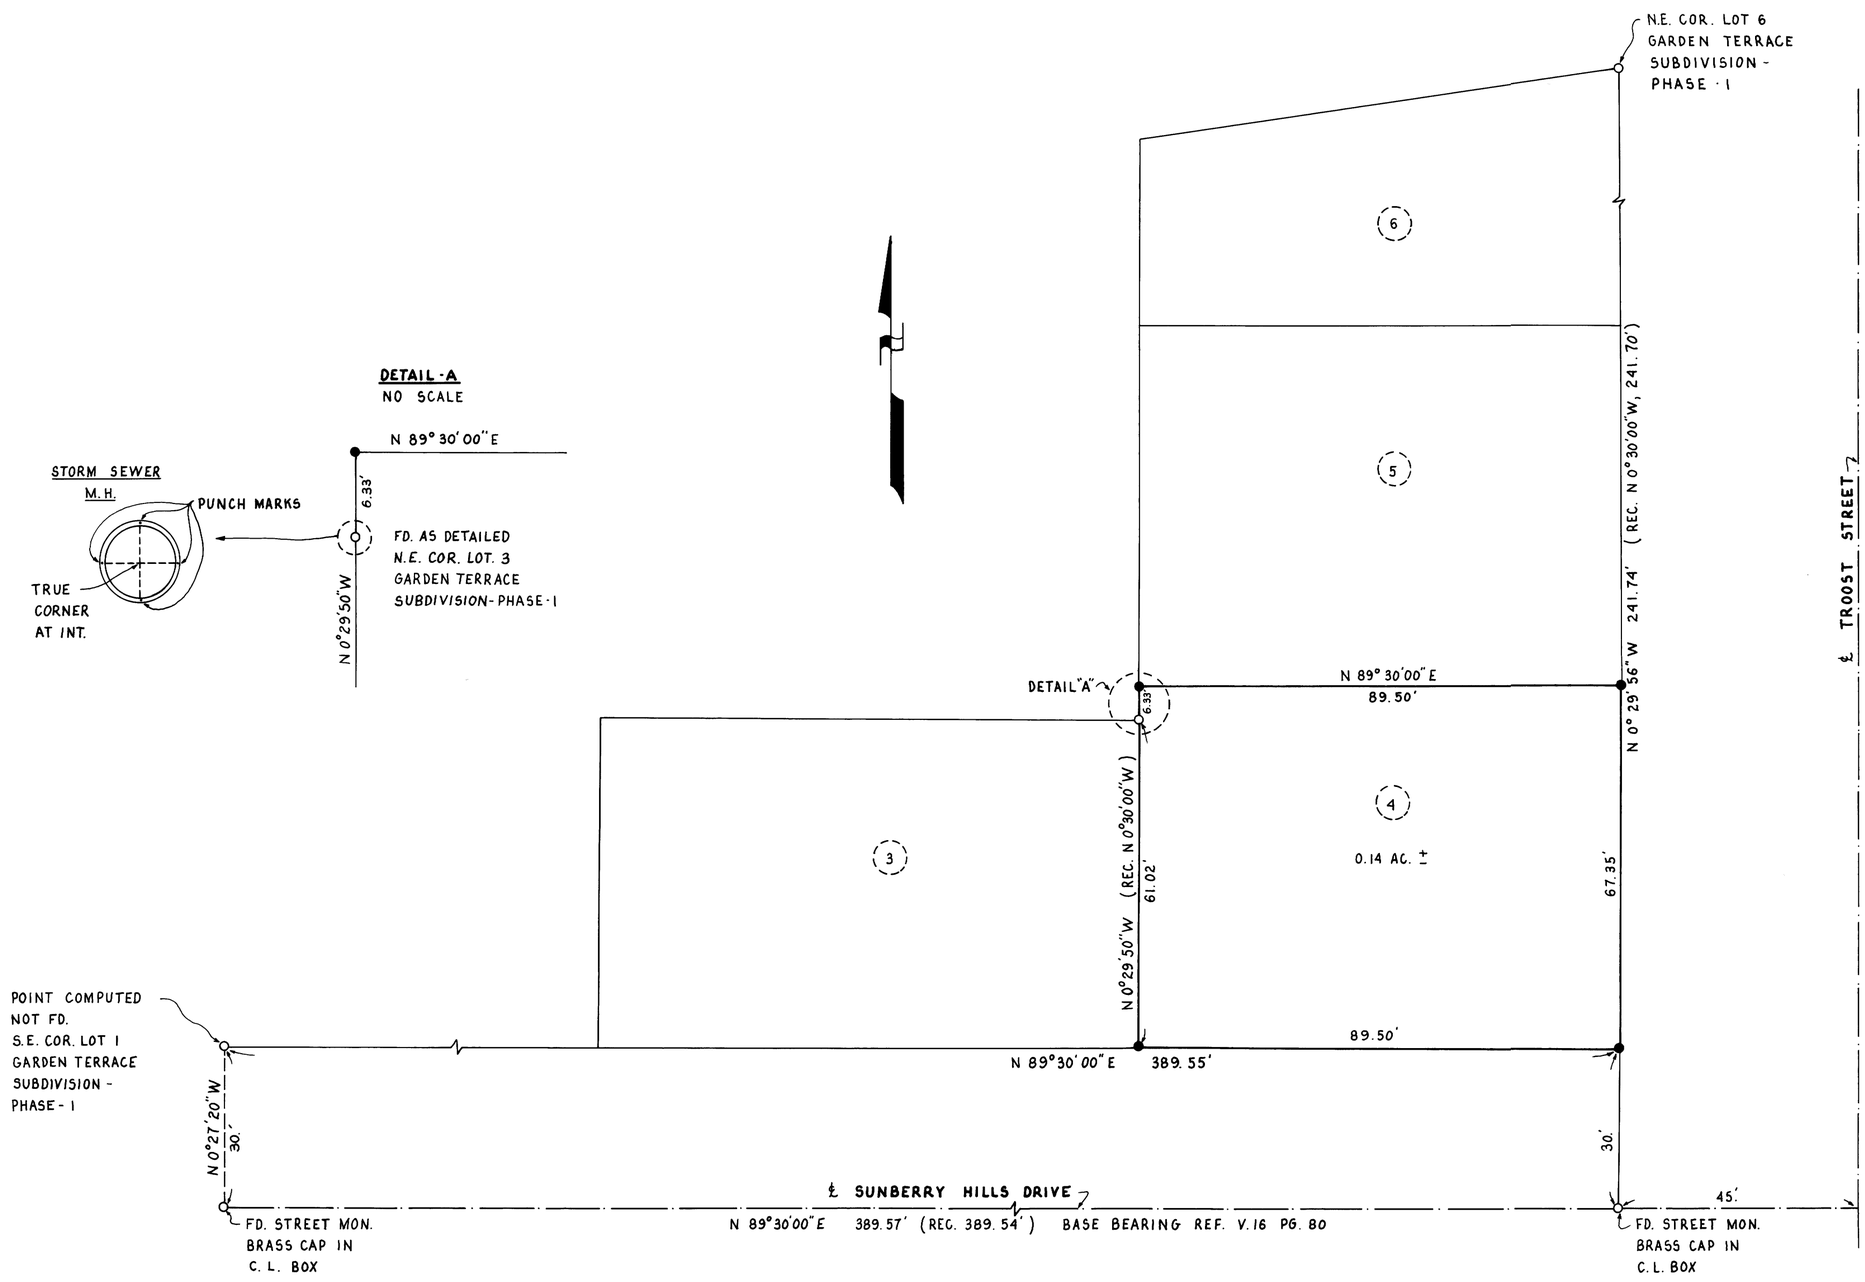

REGISTERED
PROFESSIONAL
LAND SURVEYOR
Robert L. Dolan
OREGON
July 30, 1976
ROBERT L. DOLAN
1076

M110-73