MAP FILE M.112 - 73

SURVEYORS FILE DATA
DO NOT REMOVE FROM OFFICE

Survey to Delineate Property Lines
L. and H. Lumber Company
In Blocks 6-7-8-12-13-14 and 18
Amended Plat of Plat "O", Blks 6-18
Section 17, T 25 S., R 5 W. W.M.
Douglas County Oregon
The J.P. Luse Company

Grant and Evans, Engineers
Roseburg Oregon
Surveyed, July 1954

REGISTERED PROFESSIONAL ENGINEER 3241 OREGON NOV. 7, 1941 ARTHUR R. EVANS

Scale 1" = 100'

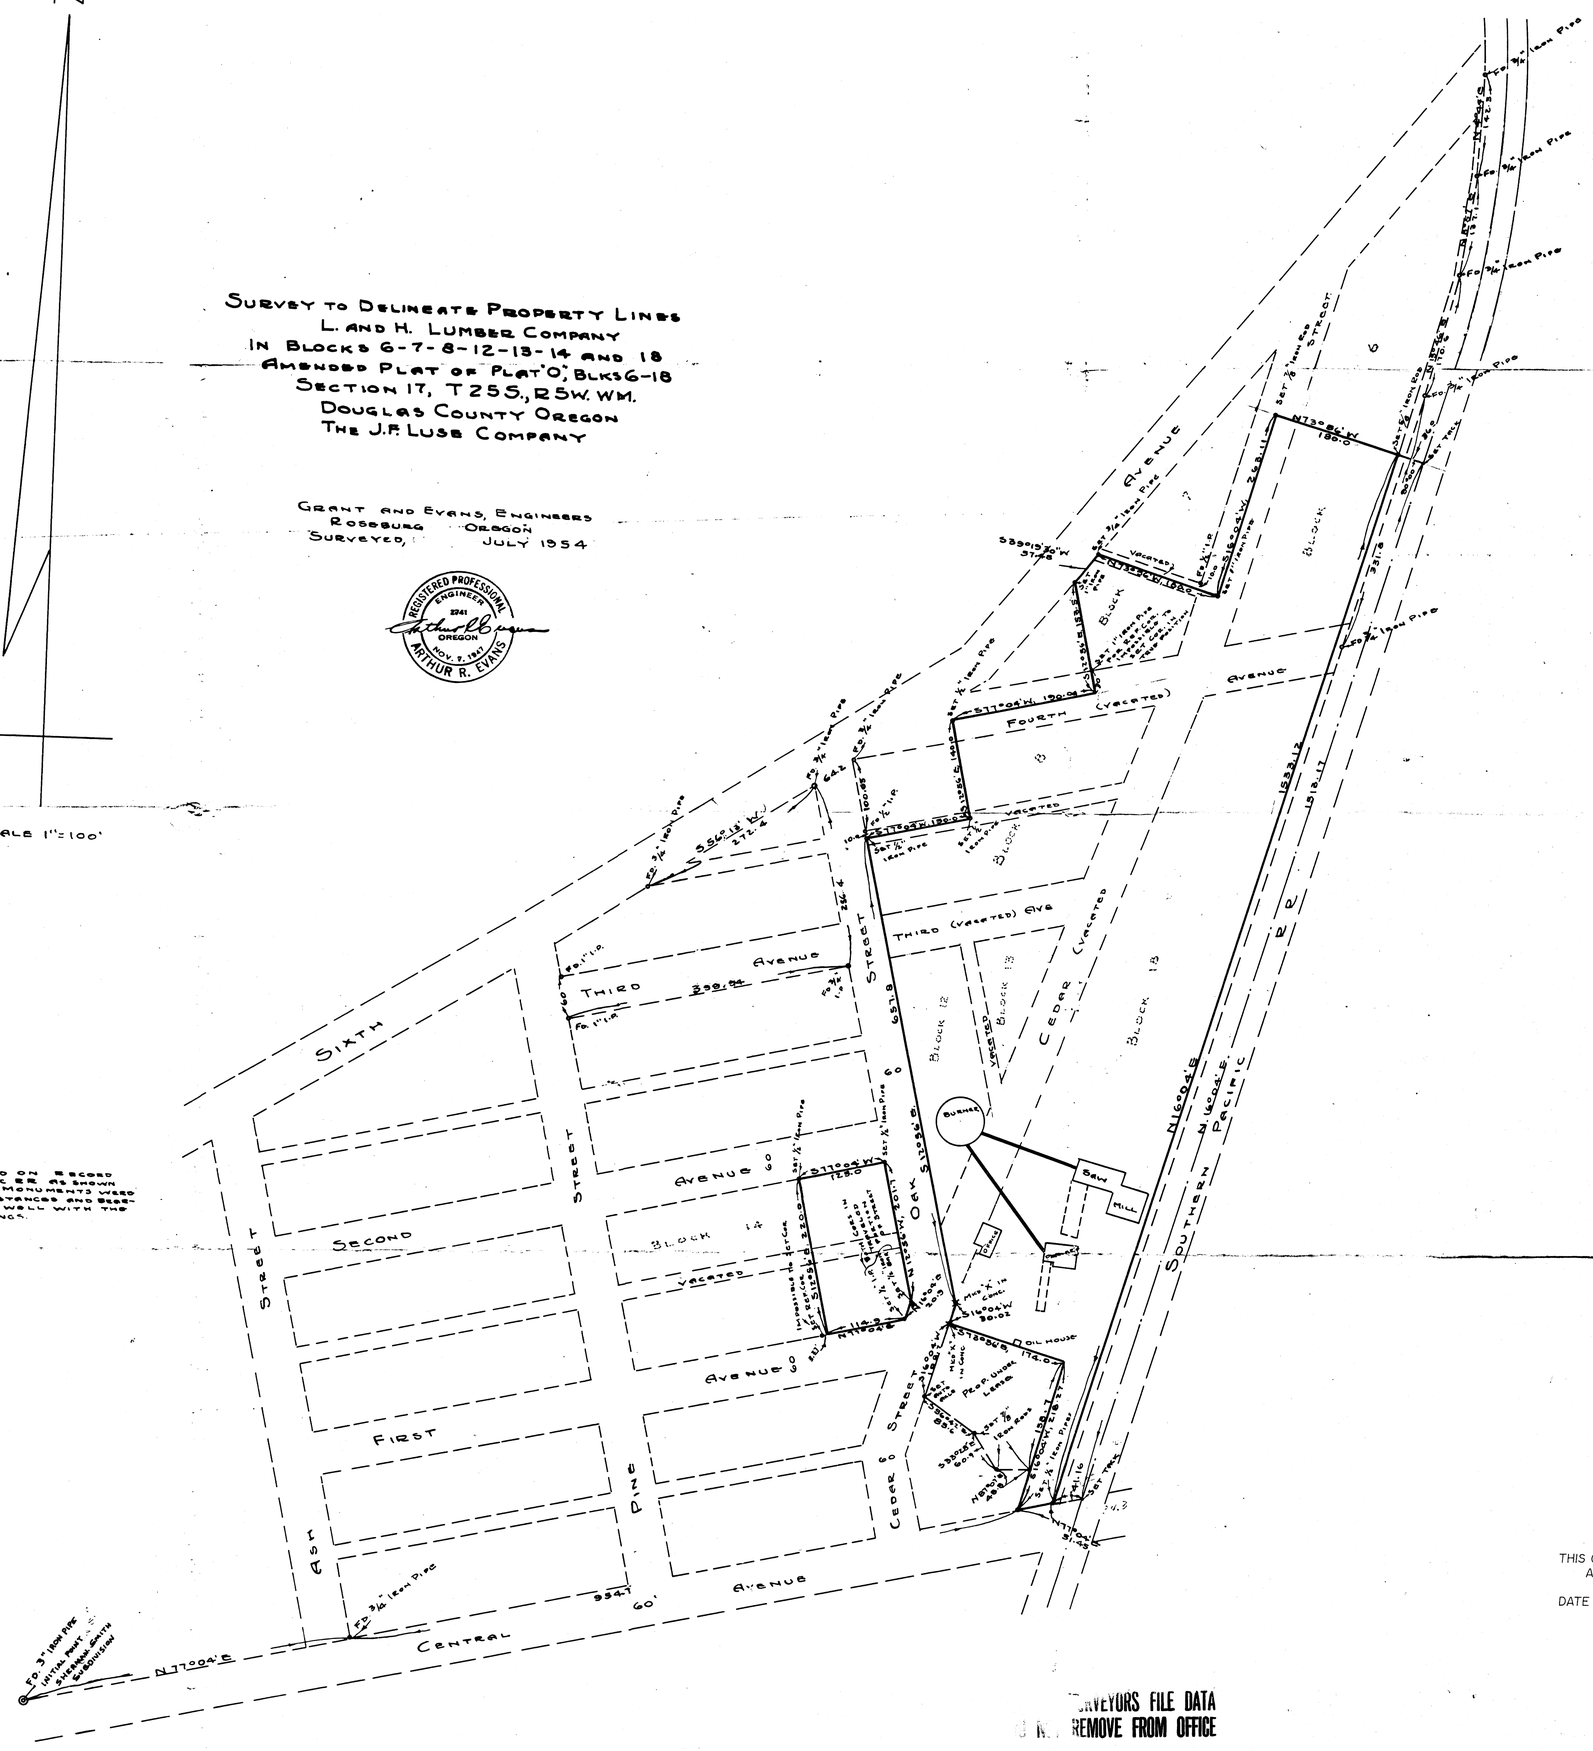

Note: Bearings are based on Record Bearing of Southern Pacific R.R. as shown on Amended Plat of Original Monuments were found as indicated, and Distances and Bearings checked exceptionally well with the Record Distance and Bearings.

FILED
RECEIVED
JUL 30 1954
COUNTY SURVEYOR
DOUGLAS COUNTY, ORE.

THIS COPY MADE FROM
A XEROX 2510
DATE JUNE 3, 1993

SURVEYORS FILE DATA
DO NOT REMOVE FROM OFFICE

C.S. FILE 41/280
MAP FILE M.112 - 73